



DRAWING NO. 123A90-DDL-ST-DD-90085 REV. 03

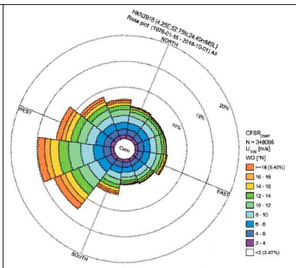

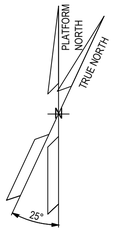


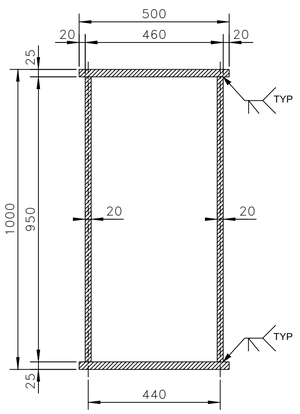

BG 1000x500x20x25x440
SCALE 1:10

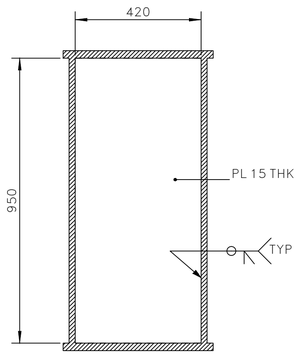

SECTION X – X
SCALE 1:10

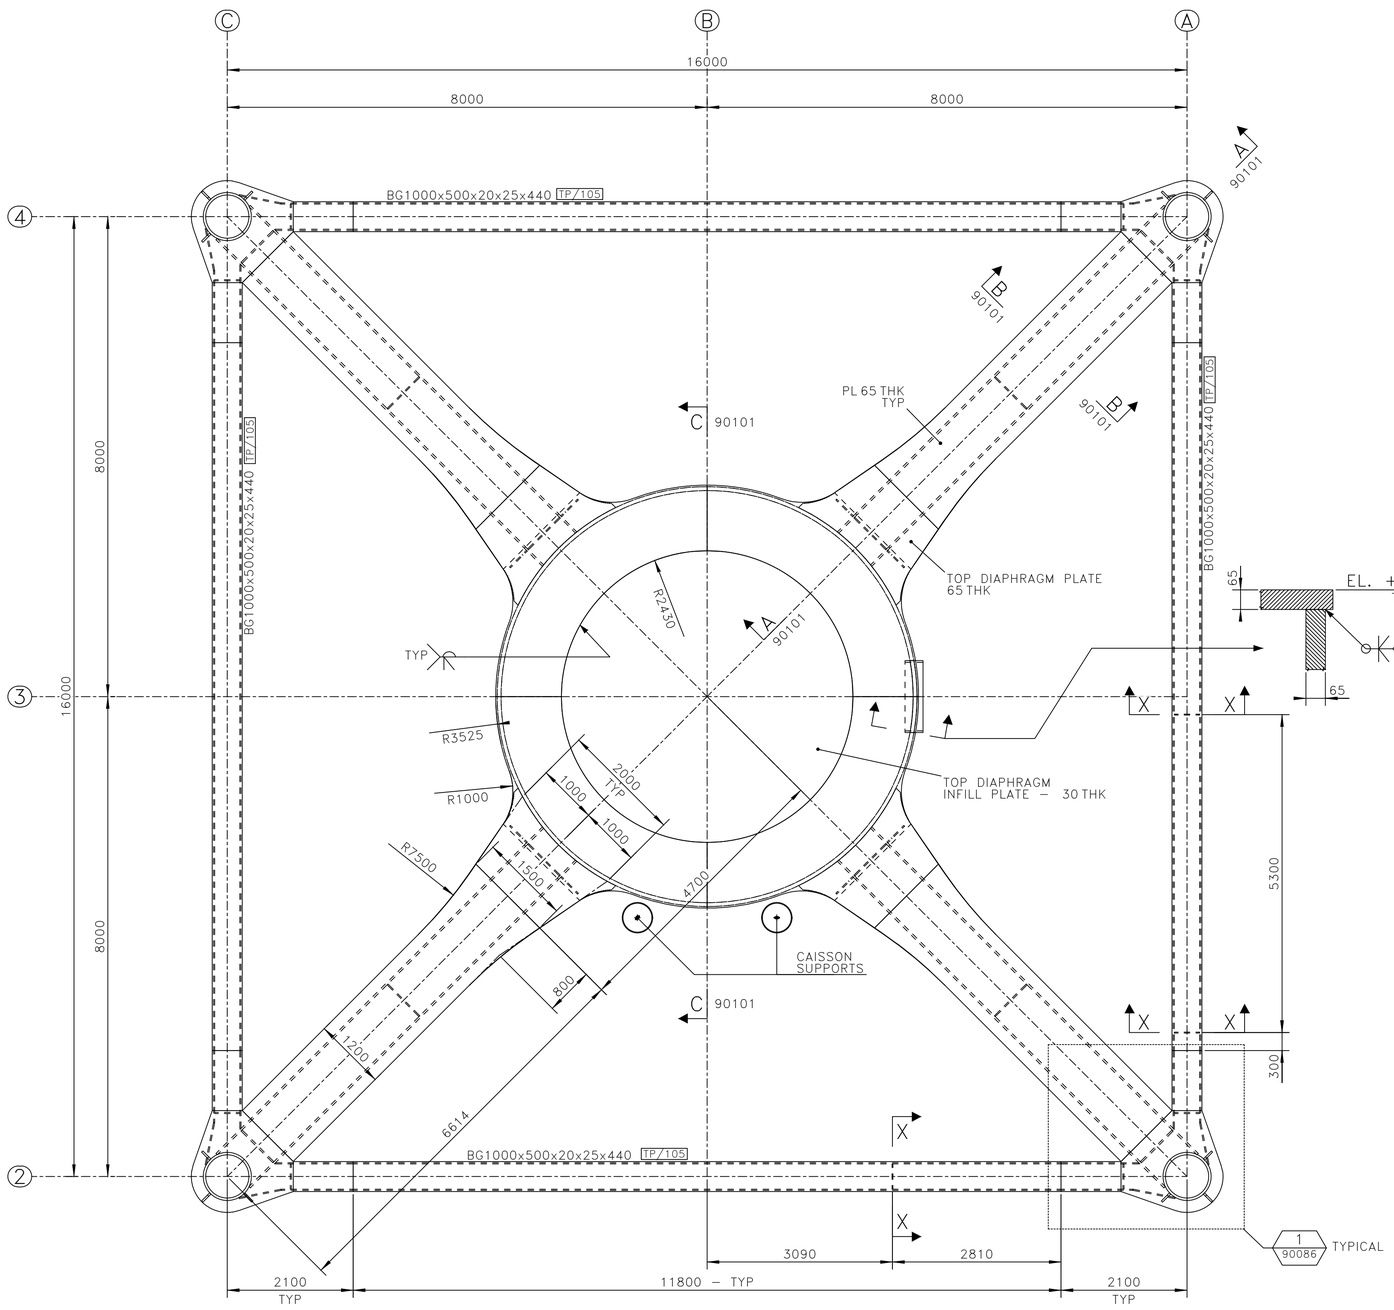

TRANSITION PIECE – PLAN AT EL.+21710 T.O.S.
SCALE 1:50

NOTES

1 – ALL DIMENSIONS AND ELEVATIONS ARE IN MILLIMETERS U.N.O.
2 – ALL ELEVATIONS ARE REFERED TO C.D.

MATERIALS

ITEM IDENTIFICATION	MATERIAL DESIGNATION
BG1000x500x20x25x440	DC2–II–420–20
PL 15 THK	DC2–II–420–20
PL 30 THK	DC2–II–420–40
PL 65 THK	DC2–II–420–40
PL 75 THK	DC2–II–420–40

HOLDS

REFERENCE DRAWINGS

DWG No.	DESCRIPTION
123A90–DDL–ST–DD–90025	DRAWING LIST
123A90–DDL–ST–DD–90026	GENERAL NOTES
123A90–DDL–ST–DD–90027	WELDING GENERAL NOTES
123A90–DDL–ST–DD–90078	TP – PRIMARY STEEL – ELEVATION ROW –A–
123A90–DDL–ST–DD–90081	TP – PRIMARY STEEL – ELEVATION ROW –2–

TECON

REV.	DATE	DRN	CHKD	APPD	DESCRIPTION
03	22/09/25	SPS	AB	CGI	AS–BUILT (ASB)
02	25/03/24	SGR	AB	DLS	ACCEPTED FOR CONSTRUCTION (AFC)
01	20/12/23	SGR	AB	DLS	ACCEPTED FOR CONSTRUCTION (AFC)
00	08/11/23	SGR	AB	DLS	ISSUE FOR REVIEW (IFR)

CROSSWIND

ROSETTI MARINO

TITLE :
BASE LOAD POWER HUB (BLPH)
TP – PRIMARY STEEL
PLAN AT EL. +21710 T.O.S.

CONTRACT NO./TITLE CW–I–WP4–2023–05/HOLLANDSE KUST NOORD WIND PARK | SCALE 1:50

DRAWN SPS | CHECKED A.BALZAROTTI | APPROVED CGI | DATE 22/09/25

A1 | DRAWING NO. 123A90–DDL–ST–DD–90085 | SHEET 001 | REV. 03

File Name : 123A90–DDL–ST–DD–90085_03.dwg