


DRAWING NO. 123A90-DDL-PP-DA-70053 REV. 01

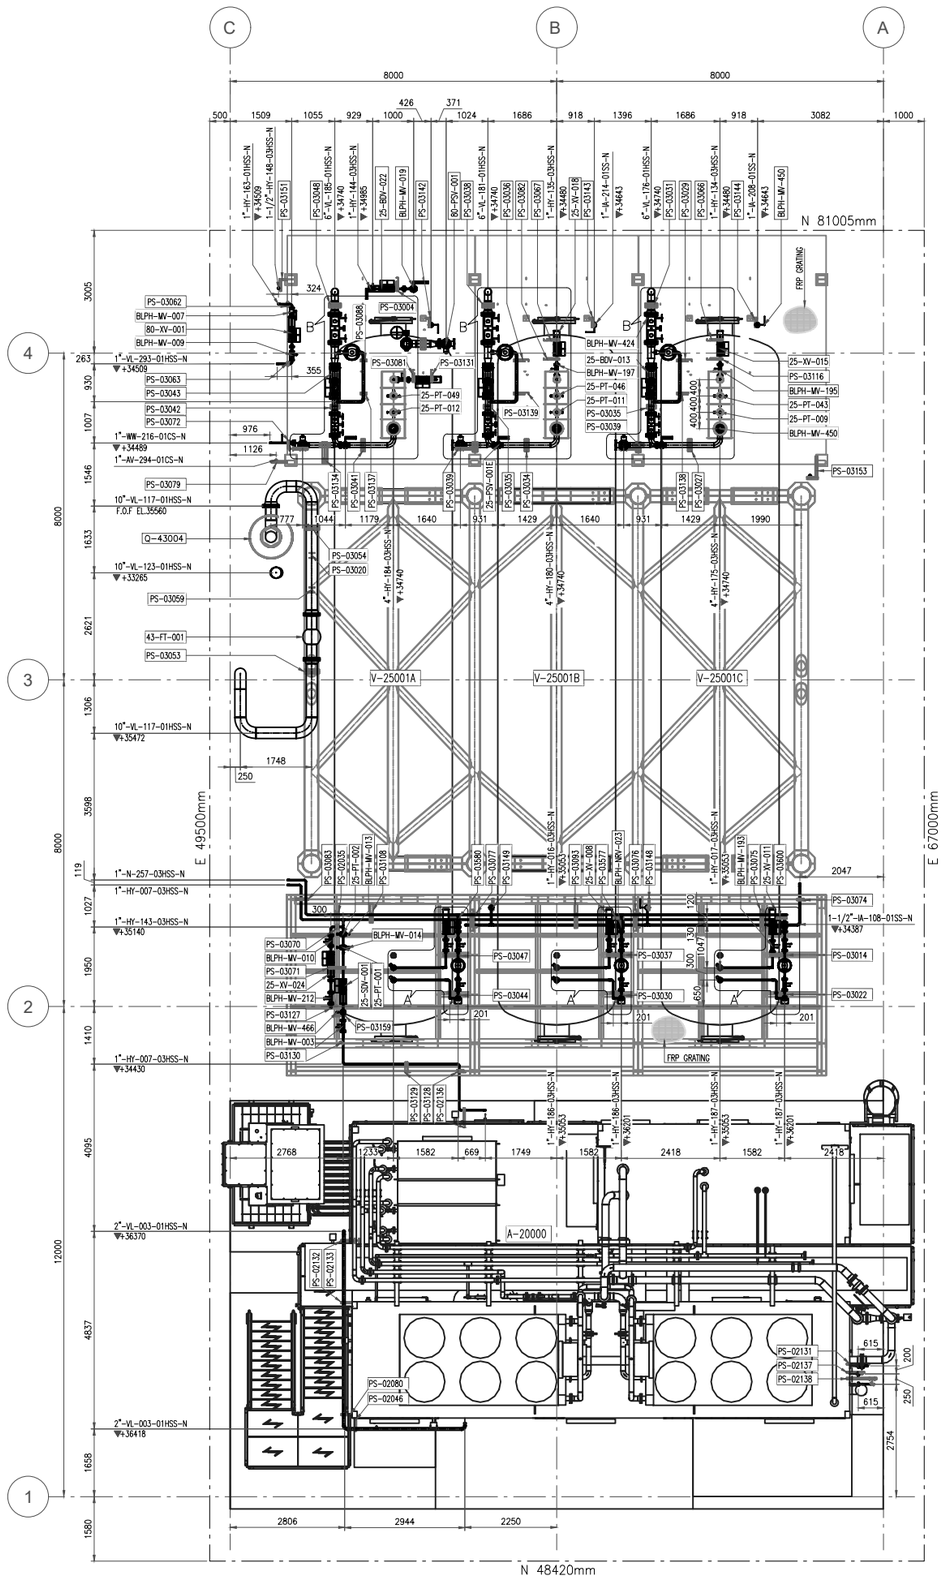


PLAN AT EL.+33990 TO EL.+37500

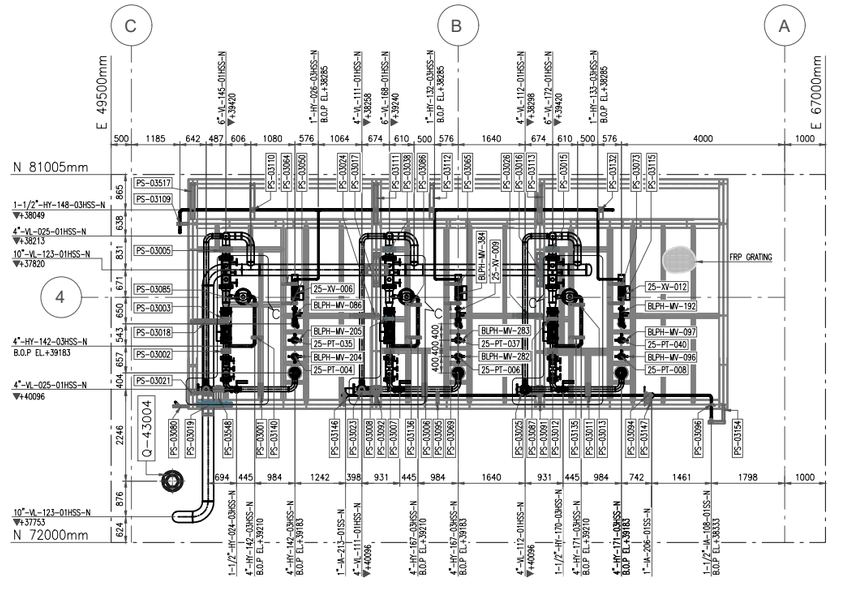


PLAN AT EL.+37500 TO EL.+46900

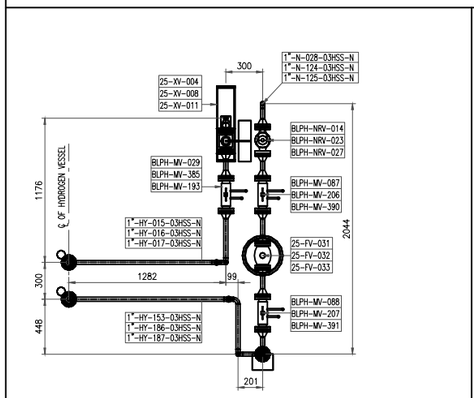


DETAIL–A

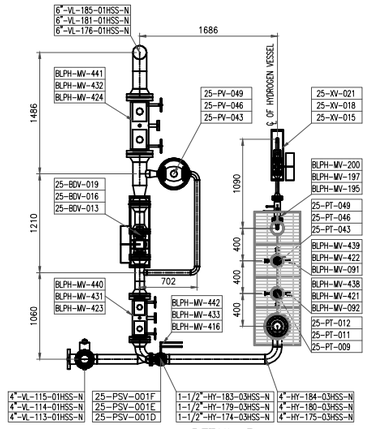

DETAIL–B

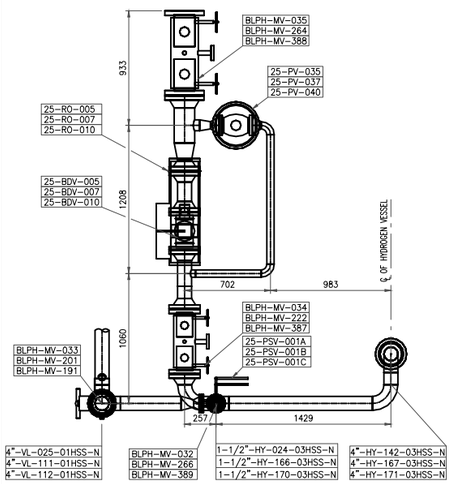

DETAIL–C

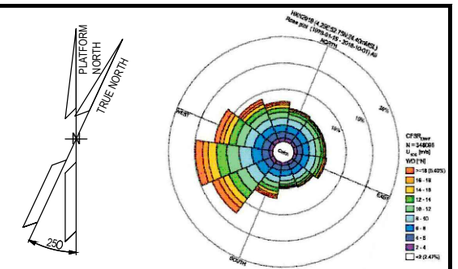

NOTES

1. ALL DIMENSIONS AND ELEVATIONS ARE IN mm UNLESS OTHERWISE NOTED.

LEGEND


- GENERAL ELEVATION–PIPE BOTTOM–VALVE CENTER LINE
- ELEVATION TO PIPE CENTERLINE
- ELEVATION TO BOTTOM FACE OF FLANGE
- ELEVATION TO TOP FACE OF FLANGE
- B.O.P. EL. — BOTTOM OF PIPE
- F.O.F. EL. — FACE OF FLANGE
- BLPH–MV–400 — TAG VALVE
- PS–71001 — TAG SUPPORT
- DENOTES PLATED DECK
- DENOTES OPEN GRATING
- HOOK–UP
- DECK

HOLDS

REFERENCE DOCUMENTS

123A90-DDL-PP-DS-70070	PLOT PLAN - LOWER & UPPER DECK
123A90-DDL-PP-DS-70071	PLOT PLAN - BELOW LOWER DECK
123A90-DDL-PP-DS-70072	PLOT PLAN - ELEVATION LOOKING NORTH & EAST
123A90-DDL-PP-DL-70052	PIPING GA - ABOVE UPPER DECK (EL.+30310 TO EL.+33990)
123A90-DDL-PP-DL-71000	ISOMETRICS DRAWING AND LIST
123A90-DDL-PP-DL-72000	PIPING SUPPORT BOOK

KEY PLAN

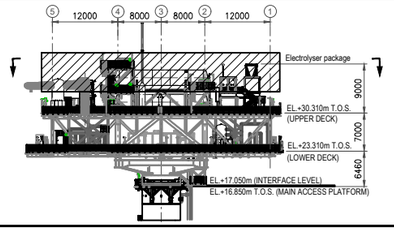

REV.	DATE	DRN	CHKD	APPD	DESCRIPTION
03	15/12/25	SPS	CBO	CGI	AS–BUILT (ASB)
02	24/11/25	SPS	CBO	CGI	AS–BUILT (ASB)
01	07/11/24	MMA	CBO	DLO	ACCEPTED FOR CONSTRUCTION (AFC)
00	17/10/24	MMA	CBO	DLO	ISSUE FOR REVIEW (IFR)

CROSSWIND

ROSETTI MARINO

TITLE :

BASE LOAD POWER HUB (BLPH)
PIPING GENERAL ARRANGEMENT
ABOVE UPPER DECK (EL.+33990 TO EL.+46900)

CONTRACT NO./TITLE **CW–I–WP4–2023–05/HOLLANDSE KUST NOORD WIND PARK** | SCALE **1:75**

DRAWN **M. MAGNI** | CHECKED **C. BORTOLIN** | APPROVED **D. LO STERZO** | DATE **07/11/24**

A1 | DRAWING NO. **123A90–DDL–PP–DA–70053** | SHEET **001** | REV. **03**

File Name : 123A90-DDL-PP-DA-70053 Rev.03