


DRAWING NO. 123A90-DDL-ST-DD-90065


REV. 01

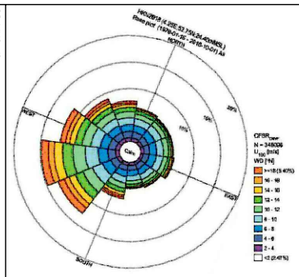

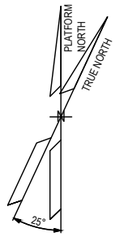


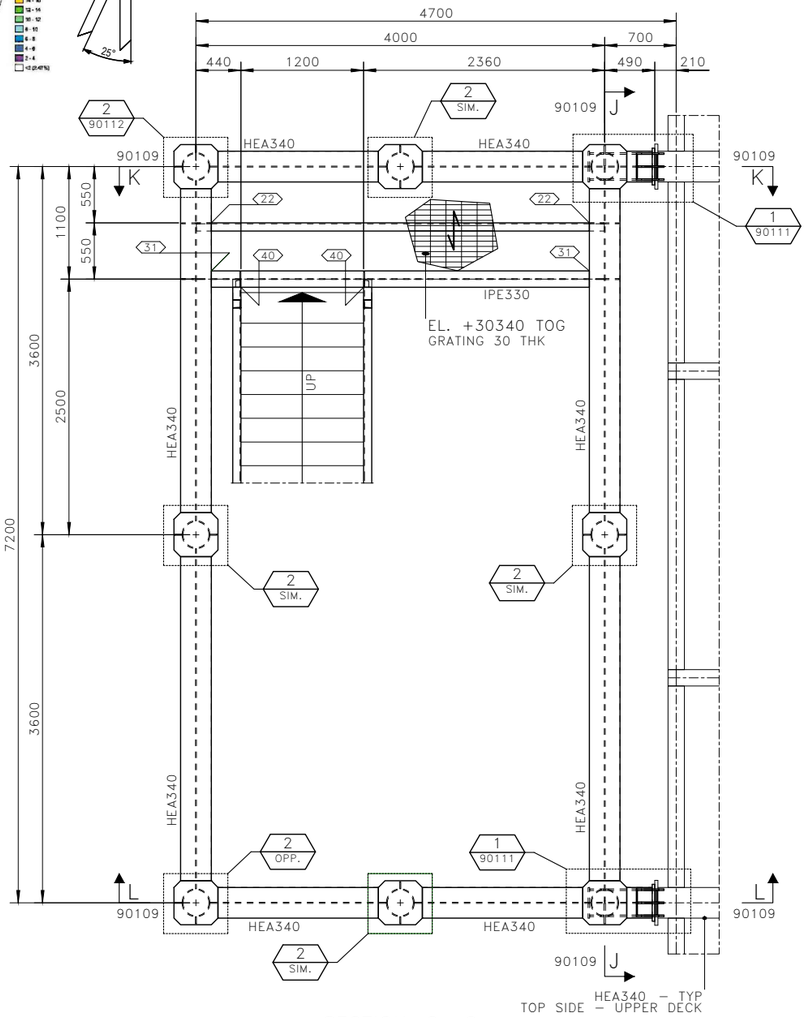

SECTION C – C
123A90-DDL-ST-DD-90064
ALL BEAMS ARE UPN220 U.N.O.
SCALE 1:30

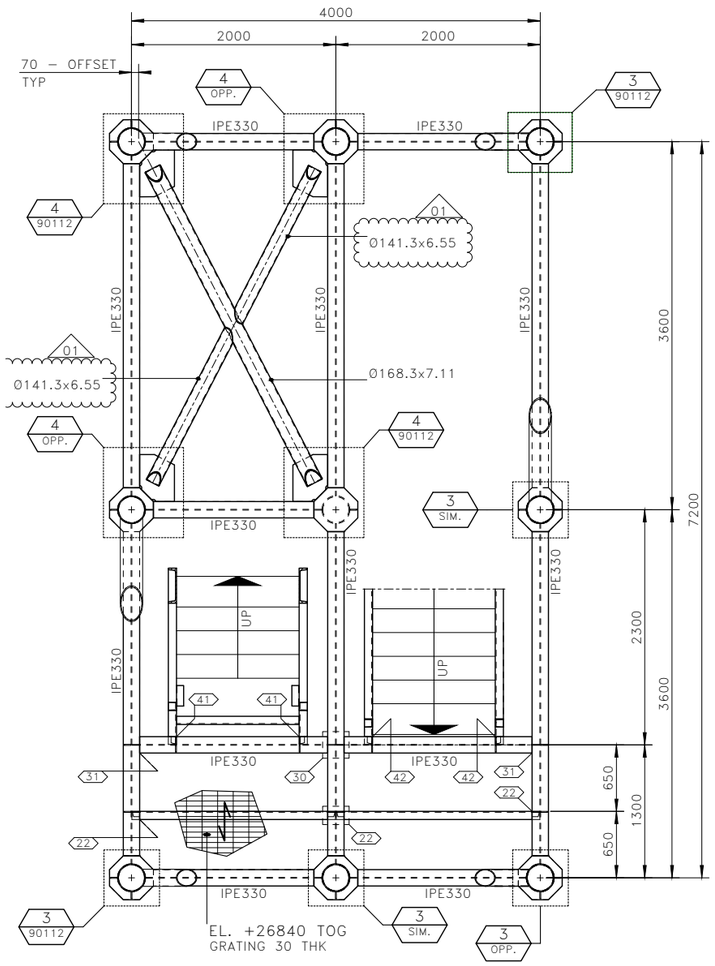

SECTION D – D
123A90-DDL-ST-DD-90064
ALL BEAMS ARE UPN220 U.N.O.
SCALE 1:30

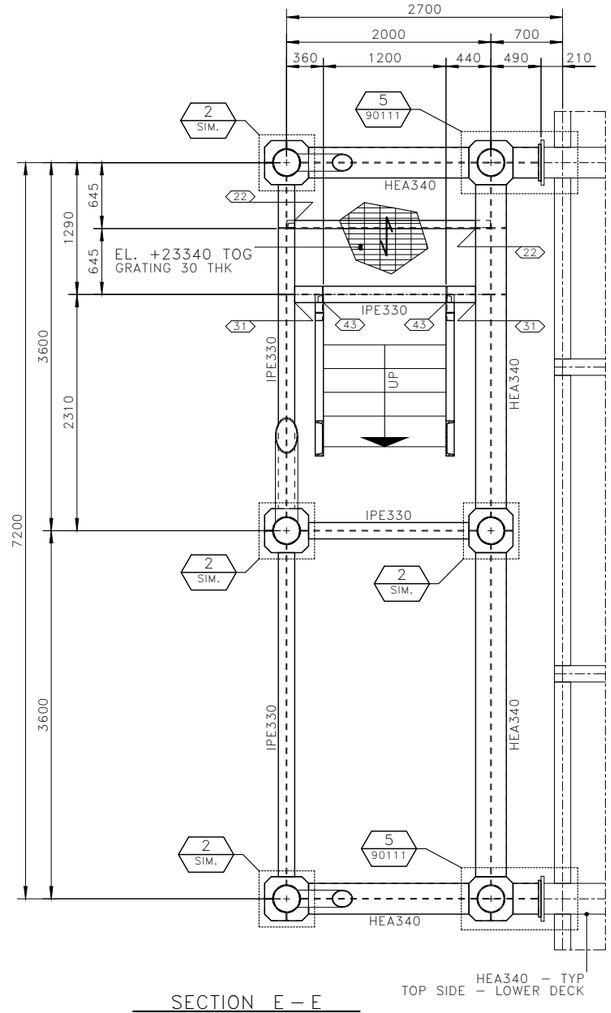

SECTION E – E
123A90-DDL-ST-DD-90064
ALL BEAMS ARE UPN220 U.N.O.
SCALE 1:30

NOTES

1 – ALL DIMENSIONS AND ELEVATIONS ARE IN MILLIMETERS U.N.O.
2 – ALL ELEVATIONS ARE REFERED TO C.D.
3 – ALL STIFFENER MATERIALS ARE DC4–III–355–0 U.N.O.

MATERIALS

ITEM IDENTIFICATION	MATERIAL DESIGNATION
HEA340	DC4–III–355–0
IPE330	DC4–III–355–0
Ø141.3x6.55	DC4–III–X52–0
Ø168.3x7.11	DC4–III–X52–0
PL 30 THK	DC5–IV–235–10_GRATING
UNP220	DC5–IV–275–10

HOLDS

REFERENCE DRAWINGS

DWG No.	DESCRIPTION
123A90–DDL–ST–DD–90025	DRAWING LIST
123A90–DDL–ST–DD–90026	GENERAL NOTES
123A90–DDL–ST–DD–90027	WELDING GENERAL NOTES
123A90–DDL–ST–DD–90034	TYPICAL BEAM CONNECTIONS
123A90–DDL–ST–DD–90035	STANDARD DRAWINGS – STAIRWAYS
123A90–DDL–ST–DD–90064	TS – WALKWAYS & STAIRS – ELEVATIONS
123A90–DDL–ST–DD–90109	TS – WALKWAYS & STAIRS – NORTH SIDE – SECTIONS
123A90–DDL–ST–DD–90111	TS – WALKWAYS & STAIRS – JOINT –1 & 5– DETAIL
123A90–DDL–ST–DD–90112	TS – WALKWAYS & STAIRS – JOINT –2, 3 & 4– DETAIL
123A90–DDL–ST–DD–90113	TS – WALKWAYS & STAIRS – TYPICAL BEAM CONNECTIONS

TECON

REV.	DATE	DRN	CHKD	APPD	DESCRIPTION
01	25/03/24	SGR	AB	DLS	ACCEPTED FOR CONSTRUCTION (AFC)
00	30/01/24	SGR	AB	DLS	ISSUE FOR REVIEW (IFR)

CROSSWIND

ROSETTI MARINO

TITLE :
BASE LOAD POWER HUB (BLPH)
TOPSIDE – WALKWAYS & STAIRS
NORTH SIDE – PLANS

CONTRACT NO./TITLE CW-I-WP4-2023-05/HOLLANDSE KUST NOORD WIND PARK . | SCALE 1:30

DRAWN S.GRIFFINI | CHECKED A.BALZAROTTI | APPROVED D.LO STERZO | DATE 25/03/24

A1 | DRAWING NO. 123A90–DDL–ST–DD–90065 | SHEET 001 | REV. 01

File Name : 123A90–DDL–ST–DD–90065_01.dwg