


DRAWING NO. 123A90-DDL-ST-DD-90066

REV. 01

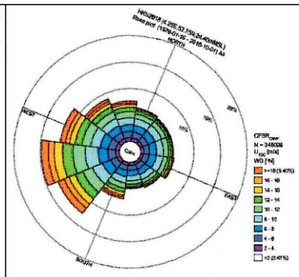

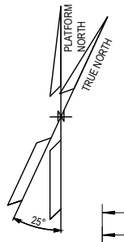

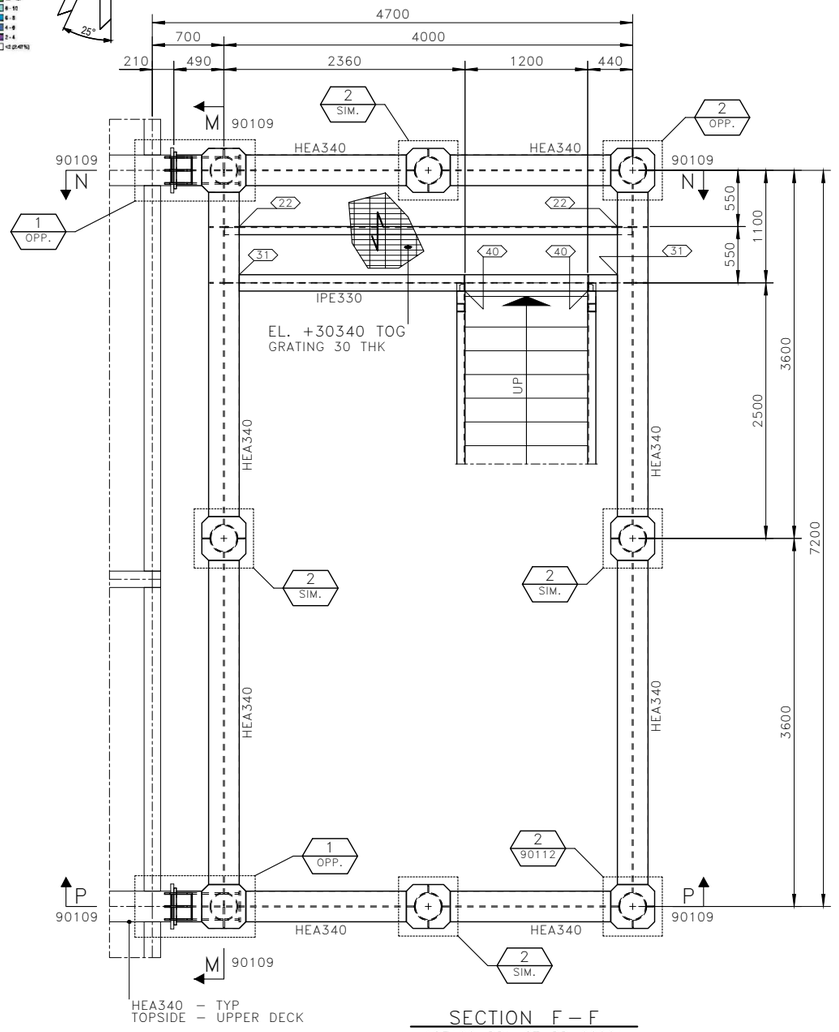


SECTION F – F

123A90-DDL-ST-DD-90064

ALL BEAMS ARE UPN220 U.N.O.

SCALE 1:30

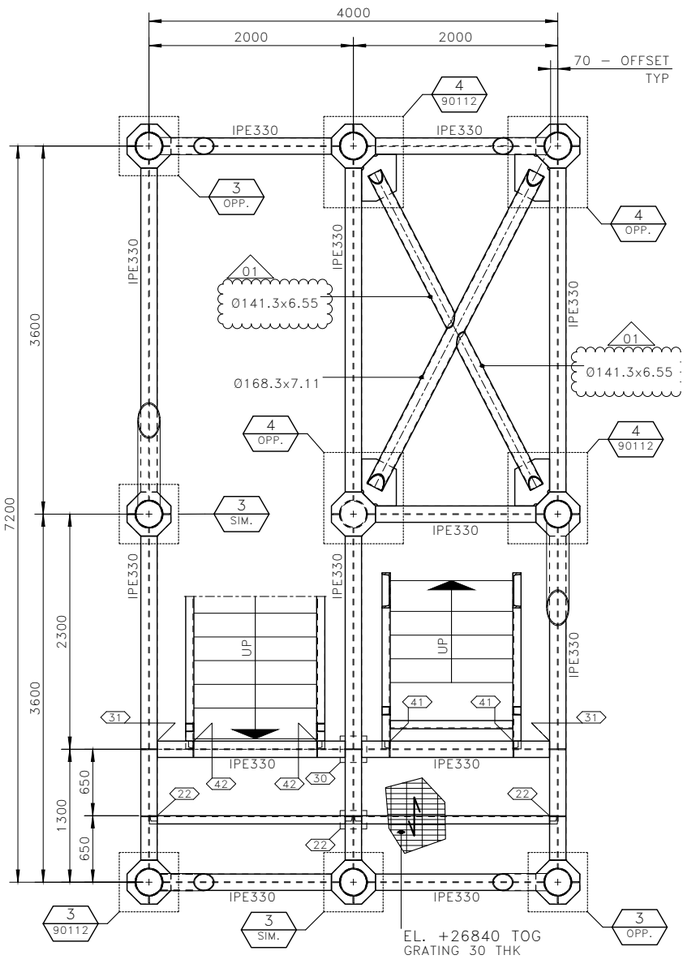


SECTION G – G

123A90-DDL-ST-DD-90064

ALL BEAMS ARE UPN220 U.N.O.

SCALE 1:30

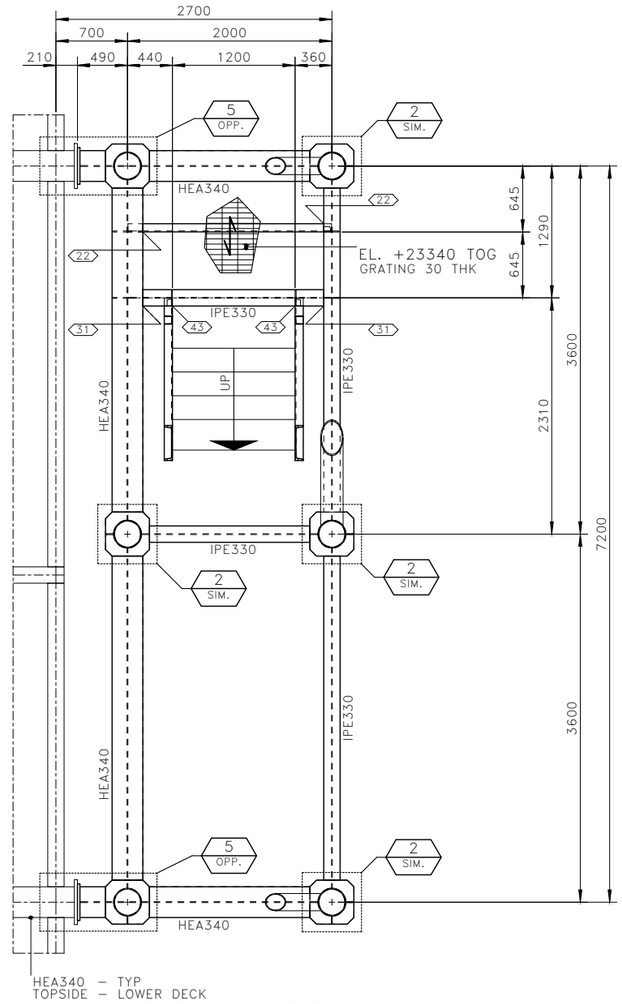

SECTION H – H

123A90-DDL-ST-DD-90064

ALL BEAMS ARE UPN220 U.N.O.

SCALE 1:30

NOTES

1 – ALL DIMENSIONS AND ELEVATIONS ARE IN MILLIMETERS U.N.O.
2 – ALL ELEVATIONS ARE REFERED TO C.D.
3 – ALL STIFFENER MATERIALS ARE DC4-III-355-0 U.N.O.

MATERIALS

ITEM IDENTIFICATION	MATERIAL DESIGNATION
HEA340	DC4-III-355-0
IPE330	DC4-III-355-0
0141.3x6.55	DC4-III-X52-0
0168.3x7.11	DC4-III-X52-0
PL 30 THK	DC5-IV-235-10_GRATING
UNP220	DC5-IV-275-10

HOLDS

REFERENCE DRAWINGS

DWG No.	DESCRIPTION
123A90-DDL-ST-DD-90025	DRAWING LIST
123A90-DDL-ST-DD-90026	GENERAL NOTES
123A90-DDL-ST-DD-90027	WELDING GENERAL NOTES
123A90-DDL-ST-DD-90034	TYPICAL BEAM CONNECTIONS
123A90-DDL-ST-DD-90035	STANDARD DRAWINGS – STAIRWAYS
123A90-DDL-ST-DD-90064	TS – WALKWAYS & STAIRS – ELEVATIONS
123A90-DDL-ST-DD-90110	TS – WALKWAYS & STAIRS – SOUTH SIDE – SECTIONS
123A90-DDL-ST-DD-90111	TS – WALKWAYS & STAIRS – JOINT –1 & 5– DETAIL
123A90-DDL-ST-DD-90112	TS – WALKWAYS & STAIRS – JOINT –2, 3 & 4– DETAIL
123A90-DDL-ST-DD-90113	TS – WALKWAYS & STAIRS – TYPICAL BEAM CONNECTIONS

TECON

REV.	DATE	DRN	CHKD	APPD	DESCRIPTION
01	25/03/24	SGR	AB	DLS	ACCEPTED FOR CONSTRUCTION (AFC)
00	30/01/24	SGR	AB	DLS	ISSUE FOR REVIEW (IFR)

CROSSWIND

ROSETTI MARINO

TITLE :

BASE LOAD POWER HUB (BLPH)
TOPSIDE – WALKWAYS & STAIRS
SOUTH SIDE – PLANS

CONTRACT NO./TITLE CW-I-WP4-2023-05/HOLLANDSE KUST NOORD WIND PARK

SCALE 1:30

DRAWN S.GRIFFINI | CHECKED A.BALZAROTTI | APPROVED D.LO STERZO | DATE 25/03/24

A1 | DRAWING NO. 123A90-DDL-ST-DD-90066 | SHEET 001 | REV. 01

File Name : 123A90-DDL-ST-DD-90066_01.dwg