


DRAWING NO. 123A90-DDL-ST-DD-90085

REV. 02

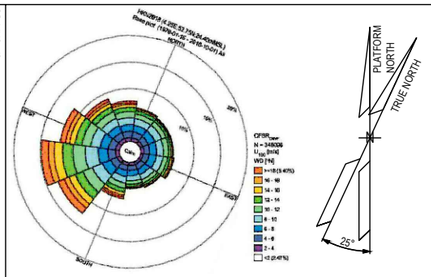

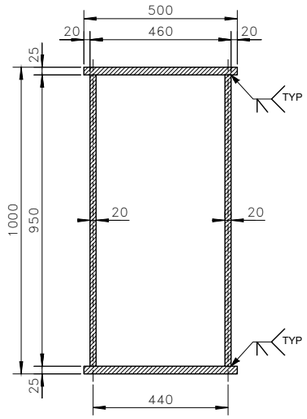


BG 1000x500x20x25x440
SCALE 1:10

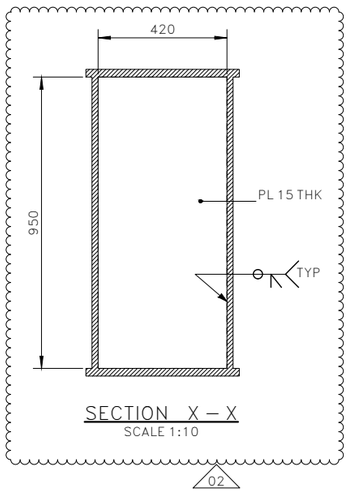

SECTION X – X
SCALE 1:10

02

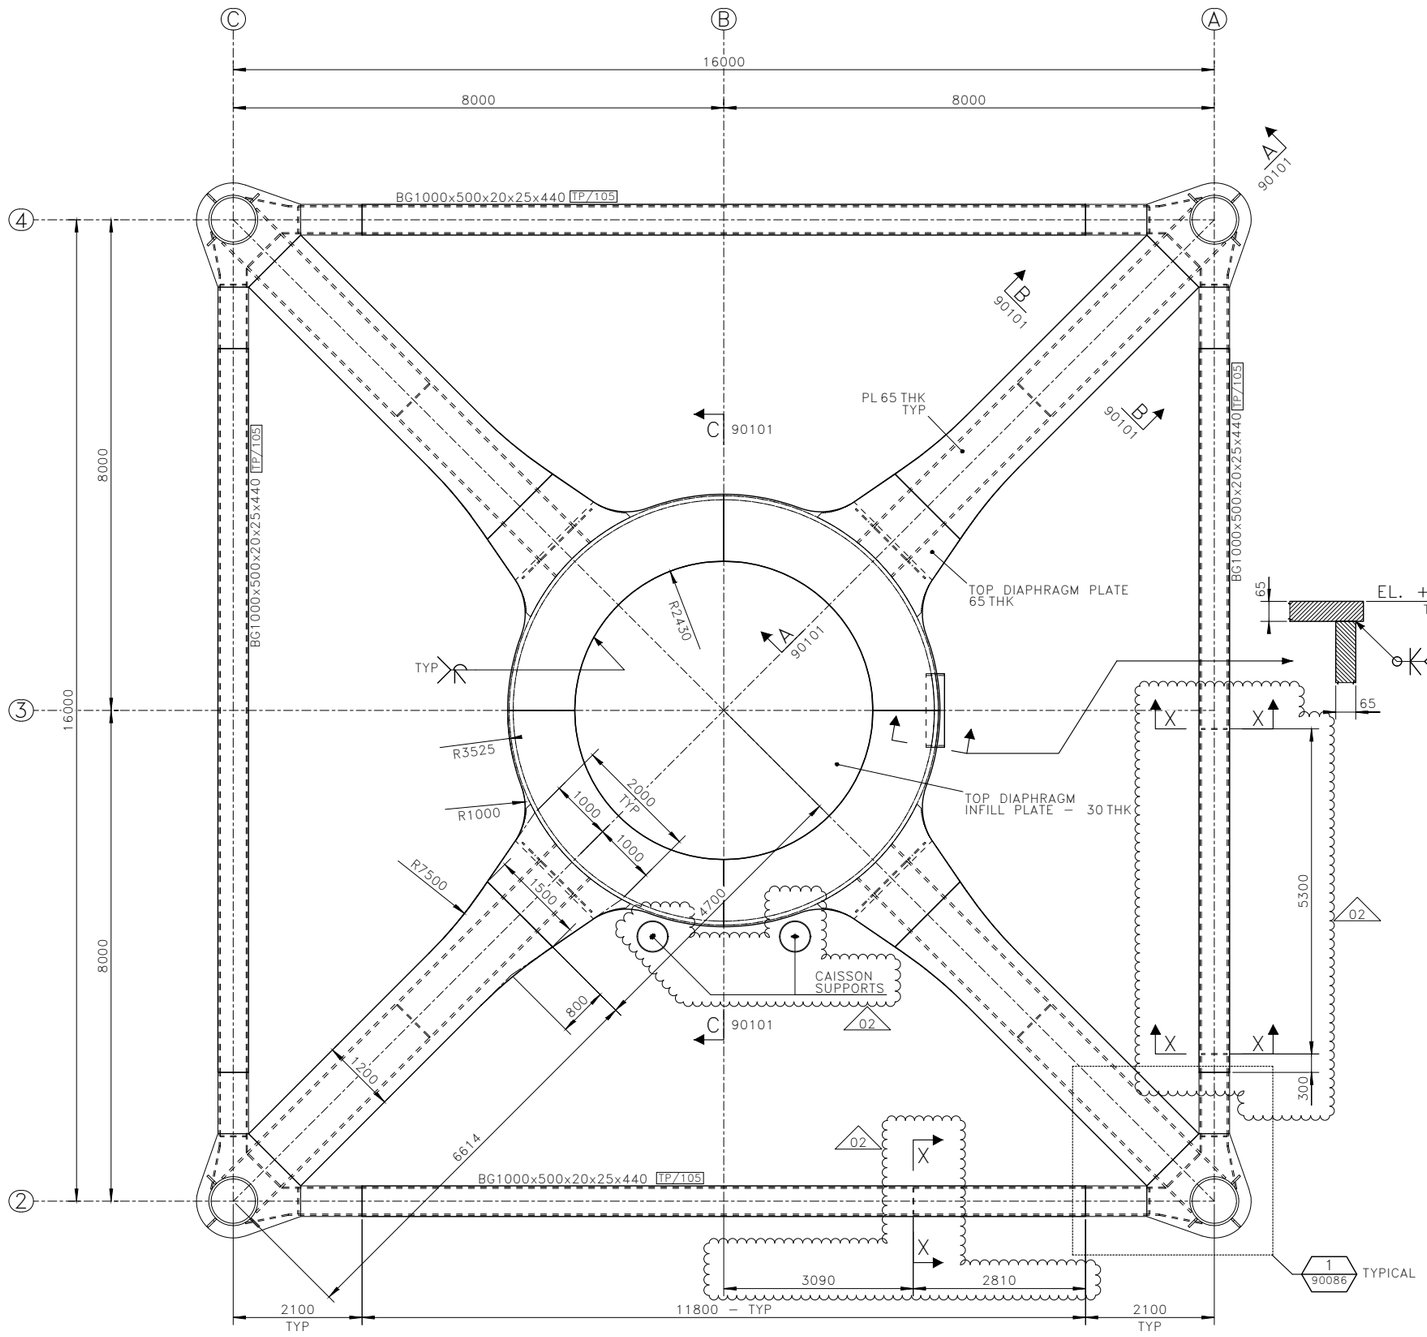

TRANSITION PIECE – PLAN AT EL.+21710 T.O.S.
SCALE 1:50

NOTES

1 – ALL DIMENSIONS AND ELEVATIONS ARE IN MILLIMETERS U.N.O.
2 – ALL ELEVATIONS ARE REFERED TO C.D.

MATERIALS

ITEM IDENTIFICATION	MATERIAL DESIGNATION
BG1000x500x20x25x440	DC2-II-420-20
PL 15 THK	DC2-II-420-20
PL 30 THK	DC2-II-420-40
PL 65 THK	DC2-II-420-40
PL 75 THK	DC2-II-420-40

HOLDS

REFERENCE DRAWINGS

DWG No.	DESCRIPTION
123A90-DDL-ST-DD-90025	DRAWING LIST
123A90-DDL-ST-DD-90026	GENERAL NOTES
123A90-DDL-ST-DD-90027	WELDING GENERAL NOTES
123A90-DDL-ST-DD-90078	TP – PRIMARY STEEL – ELEVATION ROW –A–
123A90-DDL-ST-DD-90081	TP – PRIMARY STEEL – ELEVATION ROW –2–

TECON

REV.	DATE	DRN.	CHKD	APPD	DESCRIPTION
02	25/03/24	SGR	AB	DLS	ACCEPTED FOR CONSTRUCTION (AFC)
01	20/12/23	SGR	AB	DLS	ACCEPTED FOR CONSTRUCTION (AFC)
00	08/11/23	SGR	AB	DLS	ISSUE FOR REVIEW (IFR)

CROSSWIND

ROSETTI MARINO

TITLE :
BASE LOAD POWER HUB (BLPH)
TP – PRIMARY STEEL
PLAN AT EL. +21710 T.O.S.

CONTRACT NO./TITLE CW-I-WP4-2023-05/HOLLANDSE KUST NOORD WIND PARK . | SCALE 1:50

DRAWN S.GRIFFINI | CHECKED A.BALZAROTTI | APPROVED D.LO STERZO | DATE 25/03/24

A1 | DRAWING NO. 123A90-DDL-ST-DD-90085 | SHEET 001 | REV. 02

File Name : 123A90-DDL-ST-DD-90085_02.dwg