
DRAWING NO. 123A90-DDL-ST-DD-90091

REV. 01

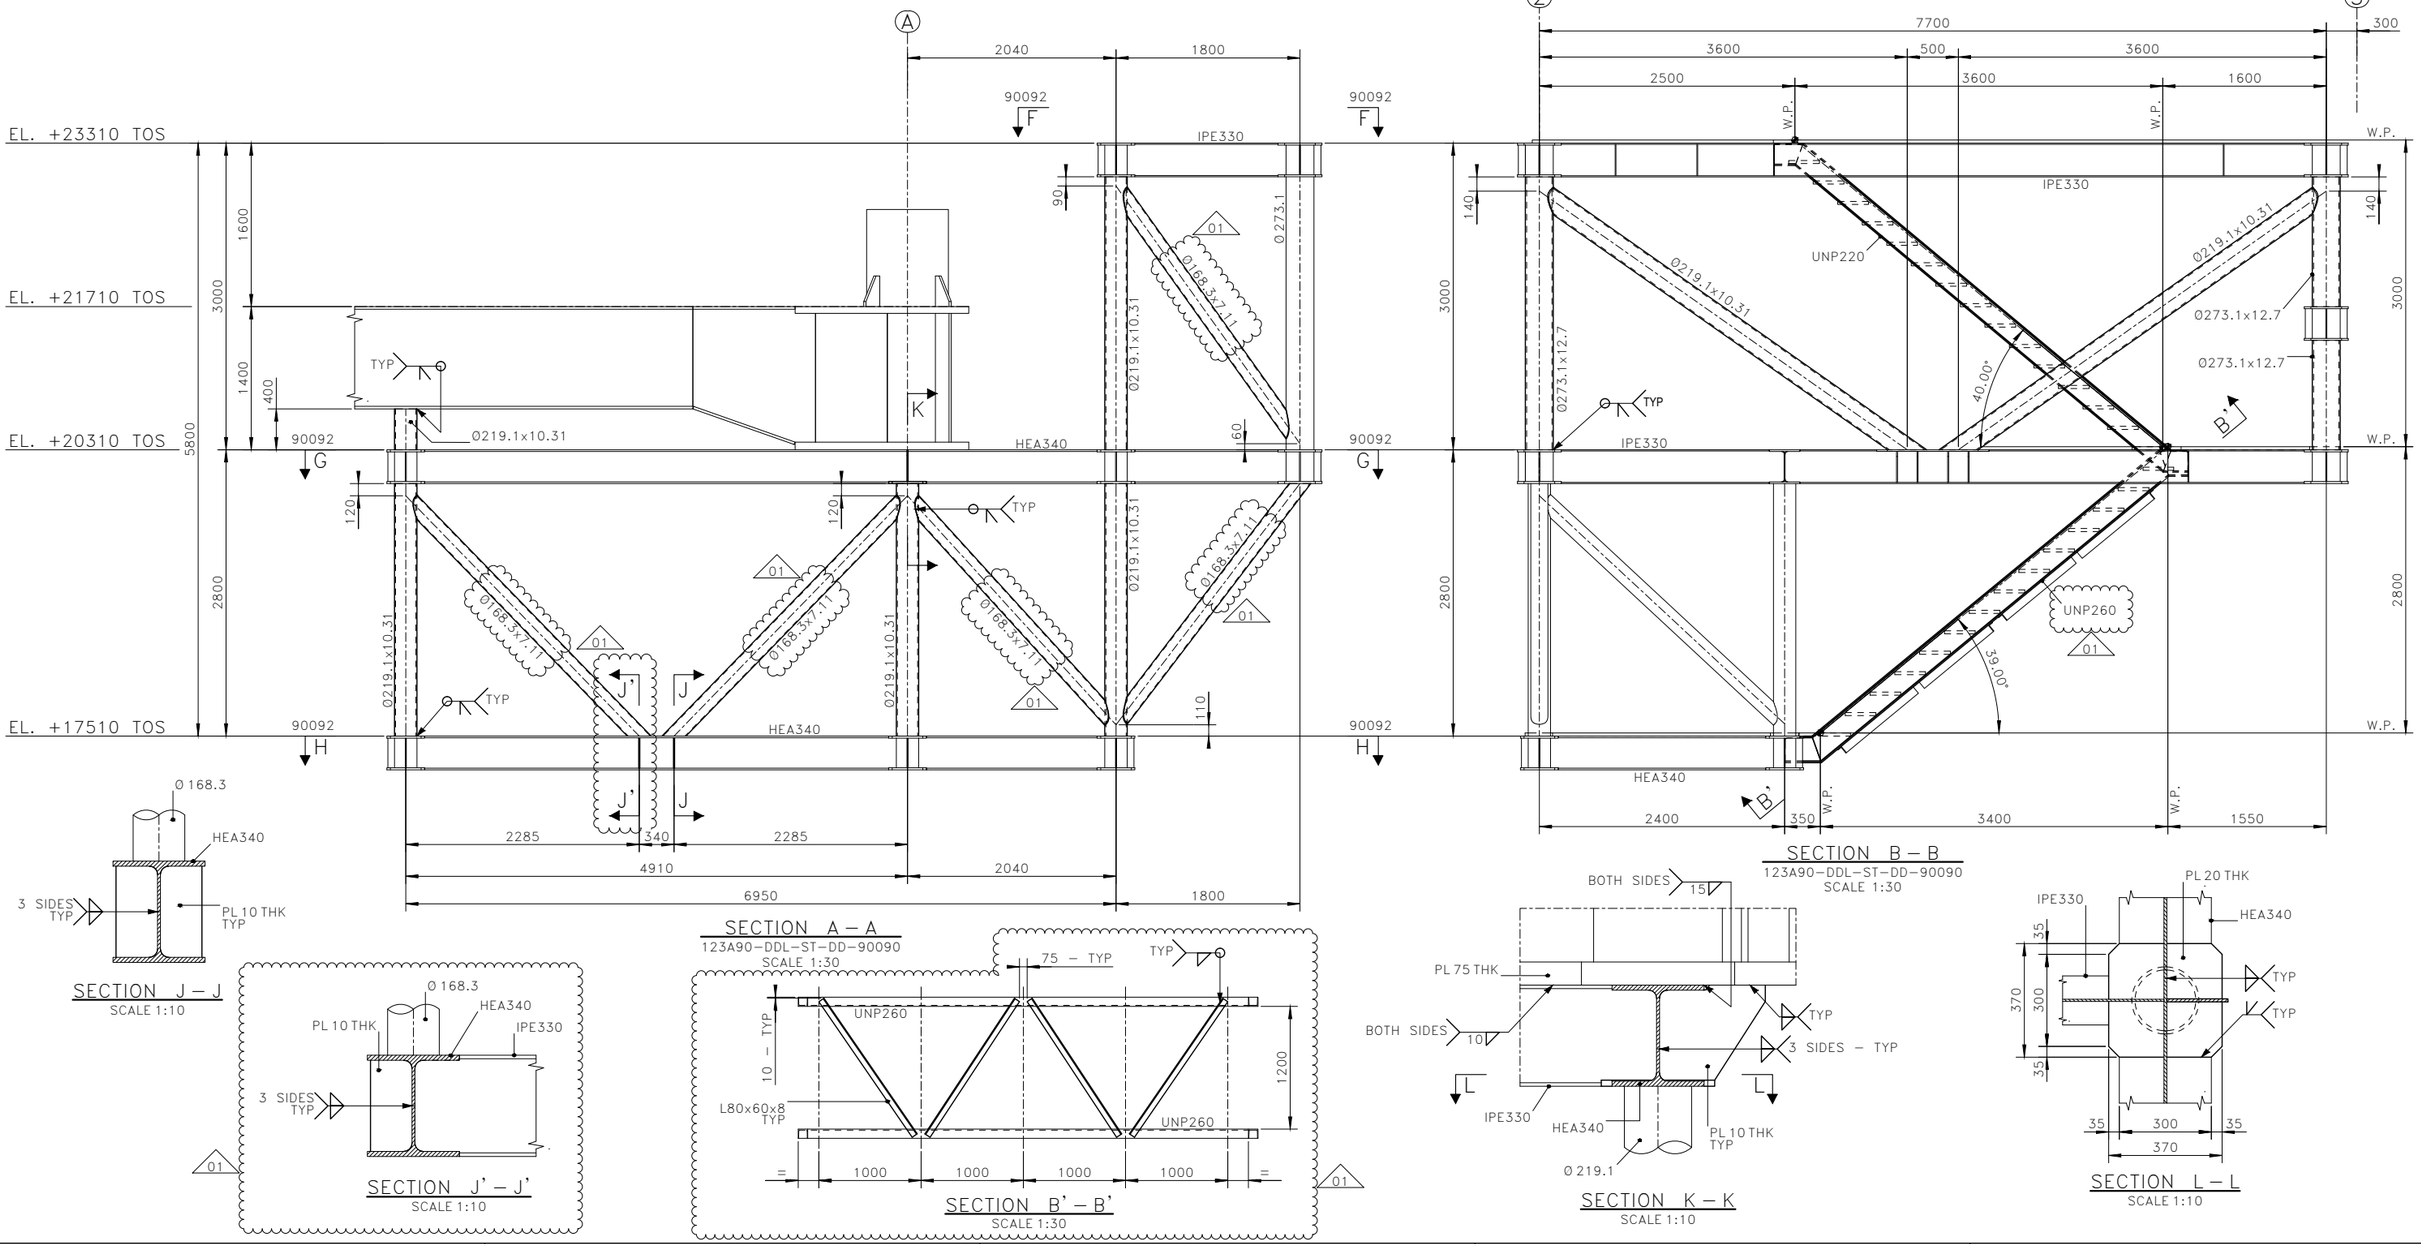

SECTION J – J
SCALE 1:10

SECTION J' – J'
SCALE 1:10

SECTION B' – B'
SCALE 1:30

SECTION A – A
123A90-DDL-ST-DD-90090
SCALE 1:30

SECTION K – K
SCALE 1:10

SECTION B – B
123A90-DDL-ST-DD-90090
SCALE 1:30

SECTION L – L
SCALE 1:10

NOTES

1 – ALL DIMENSIONS AND ELEVATIONS ARE IN MILLIMETERS U.N.O.
2 – ALL ELEVATIONS ARE REFERED TO C.D.
3 – ALL WELDS ARE FULL PENETRATION WELDS U.N.O.
4 – ALL FILLET WELDS SHALL BE CONTINUOUS AND THE LEG SIZE SHALL BE EQUAL 0.7 THE MINIMUM THICKNESS TO BE JOINTED U.N.O.
5 – ALL STIFFENER MATERIALS ARE DC4-III-355-0 U.N.O.

MATERIALS

ITEM IDENTIFICATION	MATERIAL DESIGNATION
0168.3x7.11	DC4-III-X52-0
Ø219.1x10.31	DC4-III-X52-0
Ø273.1x12.7	DC4-III-X52-0
L80x60x8	DC5-IV-275-10
UNP220	DC5-IV-275-10
UNP260	DC5-IV-275-10

01

HOLDS

REFERENCE DRAWINGS

DWG No.	DESCRIPTION
123A90-DDL-ST-DD-90025	DRAWING LIST
123A90-DDL-ST-DD-90026	GENERAL NOTES
123A90-DDL-ST-DD-90027	WELDING GENERAL NOTES
123A90-DDL-ST-DD-90029	TUBULAR JOINTS – STANDARD WELDING DETAILS
123A90-DDL-ST-DD-90035	STANDARD DRAWINGS – STAIRWAYS
123A90-DDL-ST-DD-90037	STANDARD DRAWINGS – HANDRAILS
123A90-DDL-ST-DD-90081	TP – PRIMARY STEEL – ELEVATION ROW –2–
123A90-DDL-ST-DD-90090	TP – WALKWAYS & STAIRS – ASSEMBLY
123A90-DDL-ST-DD-90092	TP – WALKWAYS & STAIRS – PLANS

TECON

REV.	DATE	DRN	CHKD	APPD	DESCRIPTION
01	04/04/24	SGR	AB	DLS	ACCEPTED FOR CONSTRUCTION (AFC)
00	10/01/24	SGR	AB	DLS	ISSUE FOR REVIEW (IFR)

CROSSWIND

ROSETTI MARINO

TITLE :
BASE LOAD POWER HUB (BLPH)
TP – WALKWAYS & STAIRS
ACCESS PLATFORM – SECTIONS – SHEET 1

CONTRACT NO./TITLE CW-I-WP4-2023-05/HOLLANDSE KUST NOORD WIND PARK | SCALE 1:30

DRAWN S.GRIFFINI | CHECKED A.BALZAROTTI | APPROVED D.LO STERZO | DATE 04/04/24

A1 | DRAWING NO. 123A90-DDL-ST-DD-90091 | SHEET 001 | REV. 01

File Name : 123A90-DDL-ST-DD-90091_01.dwg