

DRAWING NO. 123A90-DDL-ST-DD-90093


REV. 01

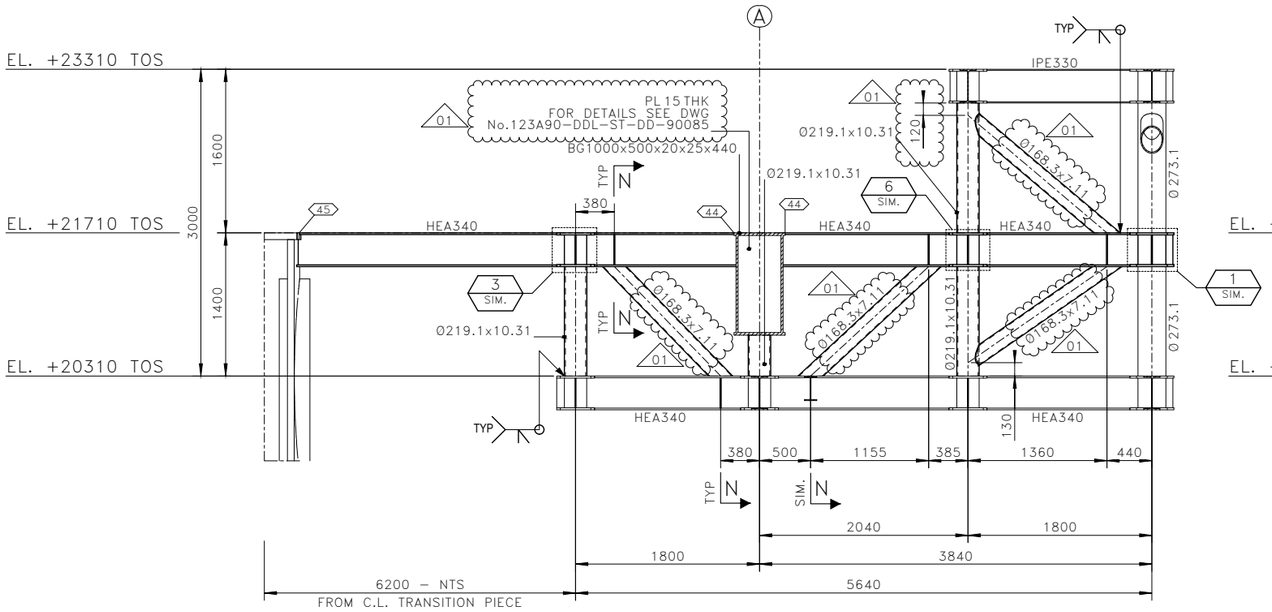


SECTION C – C
123A90-DDL-ST-DD-90090
SCALE 1:30

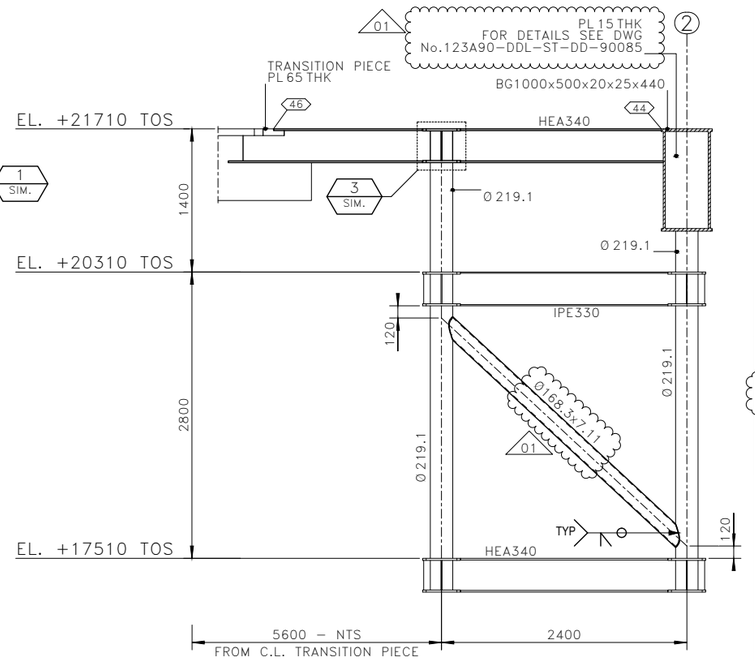


SECTION E – E
123A90-DDL-ST-DD-90090
SCALE 1:30

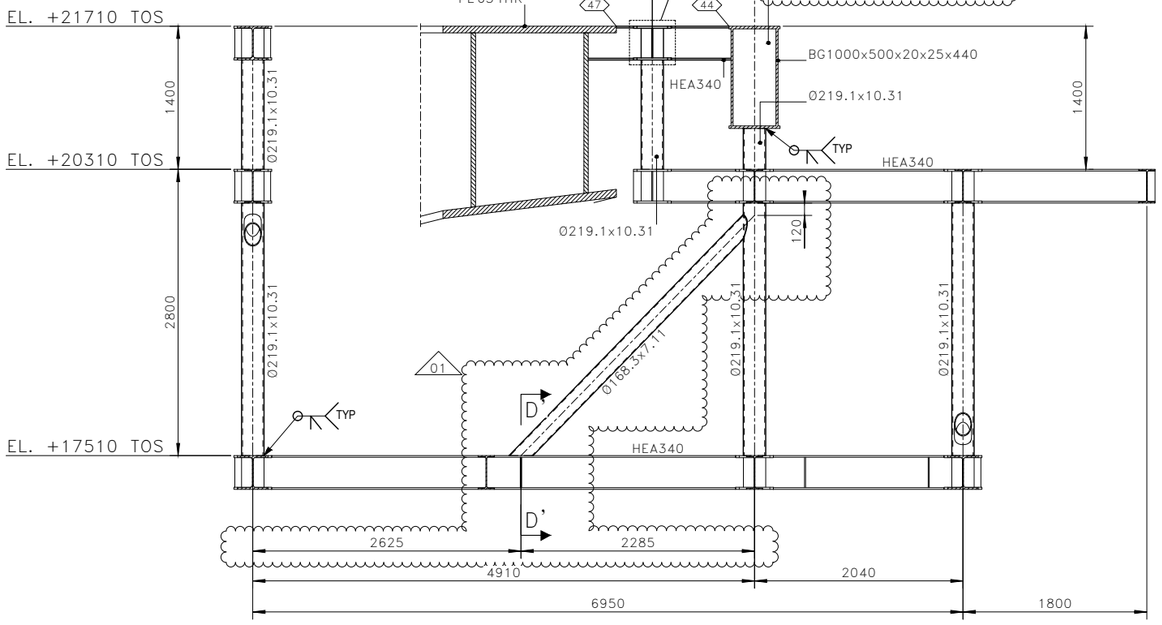


SECTION D – D
123A90-DDL-ST-DD-90090
SCALE 1:30

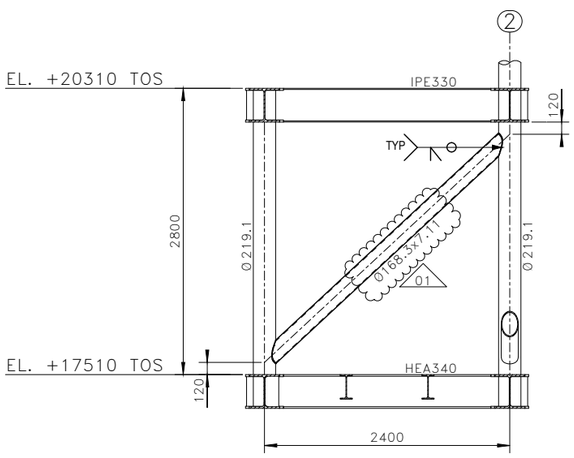

SECTION M – M
123A90-DDL-ST-DD-90092
SCALE 1:30

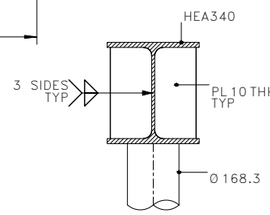

SECTION N – N
SCALE 1:10

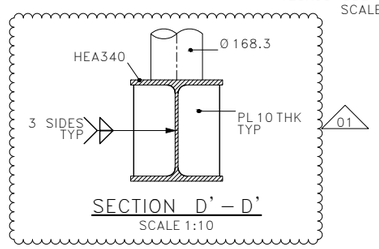

SECTION D' – D'
SCALE 1:10

NOTES

1 – ALL DIMENSIONS AND ELEVATIONS ARE IN MILLIMETERS U.N.O.
2 – ALL ELEVATIONS ARE REFERED TO C.D.
3 – ALL WELDS ARE FULL PENETRATION WELDS U.N.O.
4 – ALL FILLET WELDS SHALL BE CONTINUOUS AND THE LEG SIZE SHALL BE EQUAL 0.7 THE MINIMUM THICKNESS TO BE JOINTED U.N.O.
5 – ALL STIFFENER MATERIALS ARE DC4–III–355–0 U.N.O.

MATERIALS

ITEM IDENTIFICATION	MATERIAL DESIGNATION
HEA340	DC4–III–355–0
IPE240	DC4–III–355–0
IPE330	DC4–III–355–0
0168.3x7.11	DC4–III–X52–0
Ø219.1x10.31	DC4–III–X52–0
Ø273.1x12.7	DC4–III–X52–0
UNP220	DC5–IV–275–10

HOLDS

REFERENCE DRAWINGS

DWG No.	DESCRIPTION
123A90-DDL-ST-DD-90025	DRAWING LIST
123A90-DDL-ST-DD-90026	GENERAL NOTES
123A90-DDL-ST-DD-90027	WELDING GENERAL NOTES
123A90-DDL-ST-DD-90029	TUBULAR JOINTS – STANDARD WELDING DETAILS
123A90-DDL-ST-DD-90081	TP – PRIMARY STEEL – ELEVATION ROW –2–
123A90-DDL-ST-DD-90085	TP – PRIMARY STEEL – PLAN AT EL.+21710 TOS
123A90-DDL-ST-DD-90090	TP – WALKWAYS & STAIRS – ASSEMBLY
123A90-DDL-ST-DD-90092	TP – WALKWAYS & STAIRS – PLANS
123A90-DDL-ST-DD-90106	TP – WALKWAYS & STAIRS – JOINT – DETAILS
123A90-DDL-ST-DD-90108	TP – WALKWAYS & STAIRS – TYP BEAM CONNECTIONS

TECON

REV.	DATE	DRN	CHKD	APPD	DESCRIPTION
01	04/04/24	SGR	AB	DLS	ACCEPTED FOR CONSTRUCTION (AFC)
00	10/01/24	SGR	AB	DLS	ISSUE FOR REVIEW (IFR)

CROSSWIND

ROSETTI MARINO

TITLE :
BASE LOAD POWER HUB (BLPH)
TP – WALKWAYS & STAIRS
ACCESS PLATFORM – SECTIONS – SHEET 2

CONTRACT NO./TITLE CW-I-WP4-2023-05/HOLLANDSE KUST NOORD WIND PARK | SCALE 1:30

DRAWN S.GRIFFINI | CHECKED A.BALZAROTTI | APPROVED D.LO STERZO | DATE 04/04/24

A1 | DRAWING NO. 123A90-DDL-ST-DD-90093 | SHEET 001 | REV. 01

File Name : 123A90-DDL-ST-DD-90093_01.dwg