
DRAWING NO. 123A90-DDL-ST-DD-90103


REV. 01

55

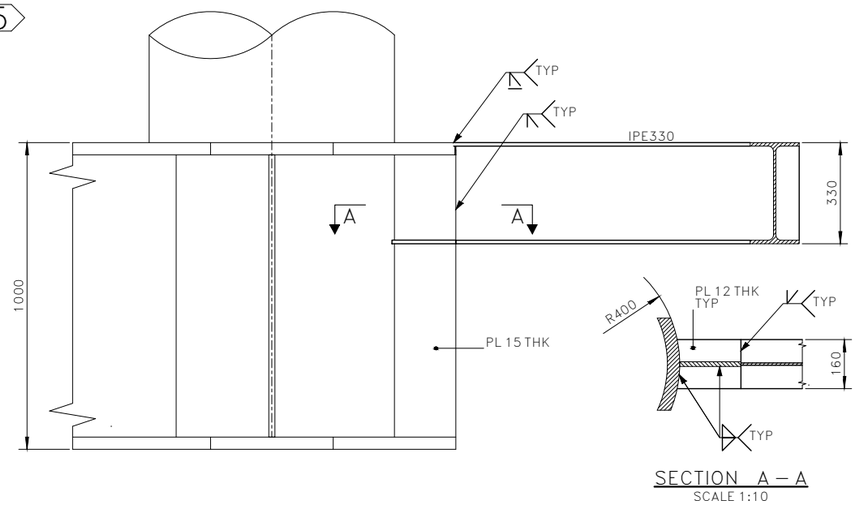


SECTION A – A
SCALE 1:10

56

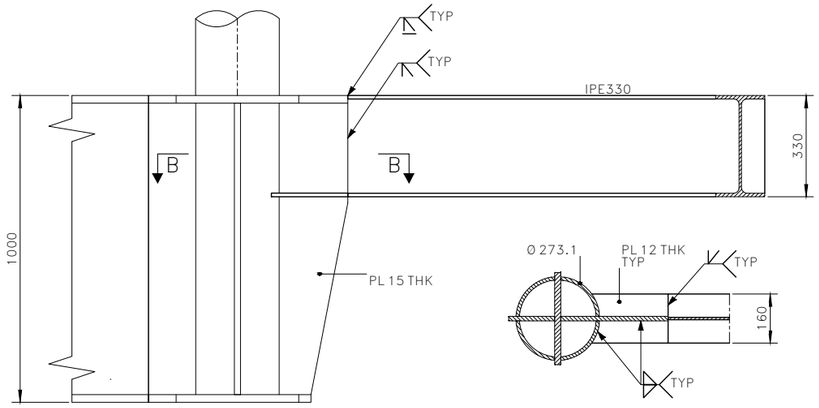

SECTION B – B
SCALE 1:10


57

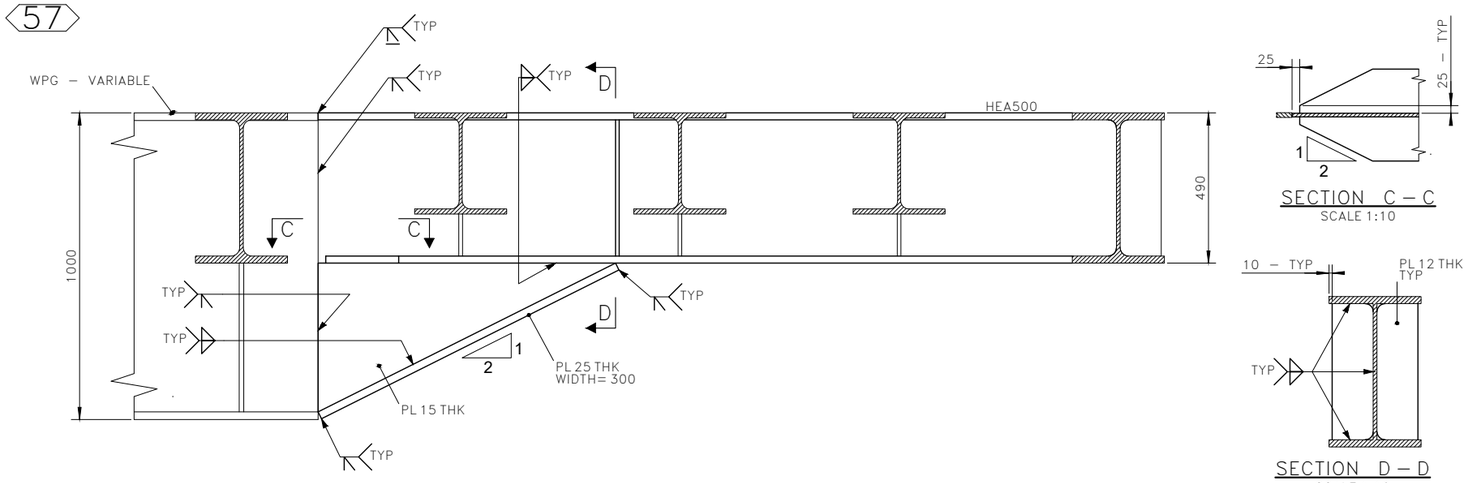


SECTION C – C
SCALE 1:10

SECTION D – D
SCALE 1:10

59

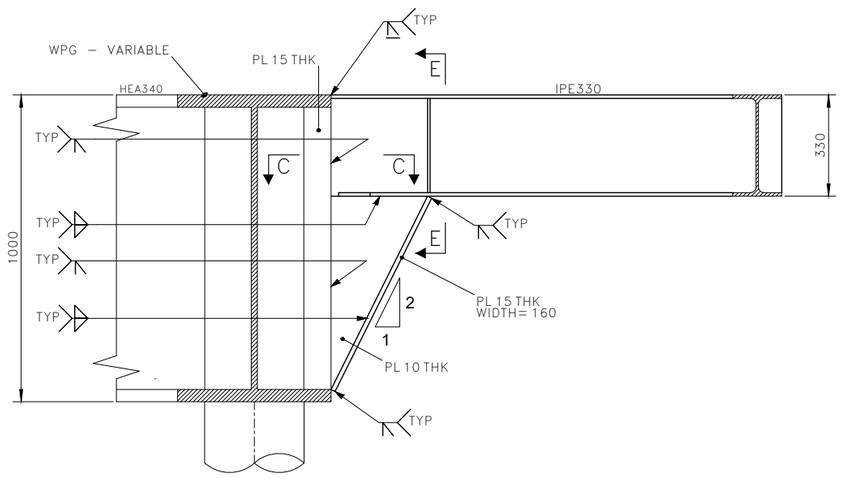

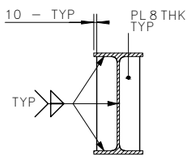

SECTION E – E
SCALE 1:10

NOTES

1 – ALL DIMENSIONS AND ELEVATIONS ARE IN MILLIMETERS U.N.O.
2 – ALL ELEVATIONS ARE REFERED TO C.D.
3 – ALL WELDS ARE FULL PENETRATION WELDS U.N.O.
4 – ALL FILLET WELDS SHALL BE CONTINUOUS AND THE LEG SIZE SHALL BE EQUAL 0.7 THE MINIMUM THICKNESS TO BE JOINTED U.N.O.

MATERIALS

ITEM IDENTIFICATION	MATERIAL DESIGNATION
PL 8 THK	DC3–II–355–0
PL 10 THK	DC3–II–355–0
PL 12 THK	DC3–II–355–0
PL 15 THK	DC3–II–355–20
PL 25 THK	DC3–II–355–20

HOLDS

REFERENCE DRAWINGS

DWG No.	DESCRIPTION
123A90–DDL–ST–DD–90025	DRAWING LIST
123A90–DDL–ST–DD–90026	GENERAL NOTES
123A90–DDL–ST–DD–90027	WELDING GENERAL NOTES
123A90–DDL–ST–DD–90032	PLATES – DOUBLE SIDED WELDS
123A90–DDL–ST–DD–90033	PLATES – SINGLE SIDED WELDS
123A90–DDL–ST–DD–90034	TYPICAL BEAM CONNECTIONS
123A90–DDL–ST–DD–90057	SEC. STEEL – PLAN AT EL. +23310 TOS – SH. 1
123A90–DDL–ST–DD–90058	SEC. STEEL – PLAN AT EL. +30310 TOS – SH. 1

TECON

REV.	DATE	DRN	CHKD	APPD	DESCRIPTION
01	23/05/24	SGR	AB	DLS	ACCEPTED FOR CONSTRUCTION (AFC)
00	01/12/23	SGR	AB	DLS	ISSUE FOR REVIEW (IFR)

CROSSWIND

ROSETTI MARINO

TITLE :
BASE LOAD POWER HUB (BLPH)
TOPSIDE – SECONDARY JOINTS
JOINT –55, 56, 57 & 59– DETAIL

CONTRACT NO./TITLE CW–I–WP4–2023–05/HOLLANDSE KUST NOORD WIND PARK | SCALE 1:10

DRAWN S.GRIFFINI | CHECKED A.BALZAROTTI | APPROVED D.LO STERZO | DATE 23/05/24

A1 | DRAWING NO. 123A90–DDL–ST–DD–90103 | SHEET 001 | REV. 01

File Name : 123A90–DDL–ST–DD–90103_01.dwg