


DRAWING NO. 123A90-DDL-ST-DD-90105

REV. 02

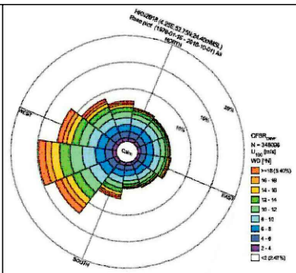


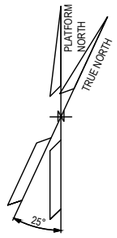

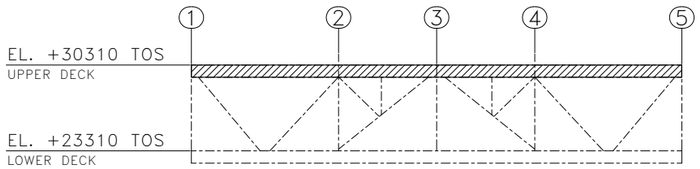

KEY ELEVATION

SCALE 1:250

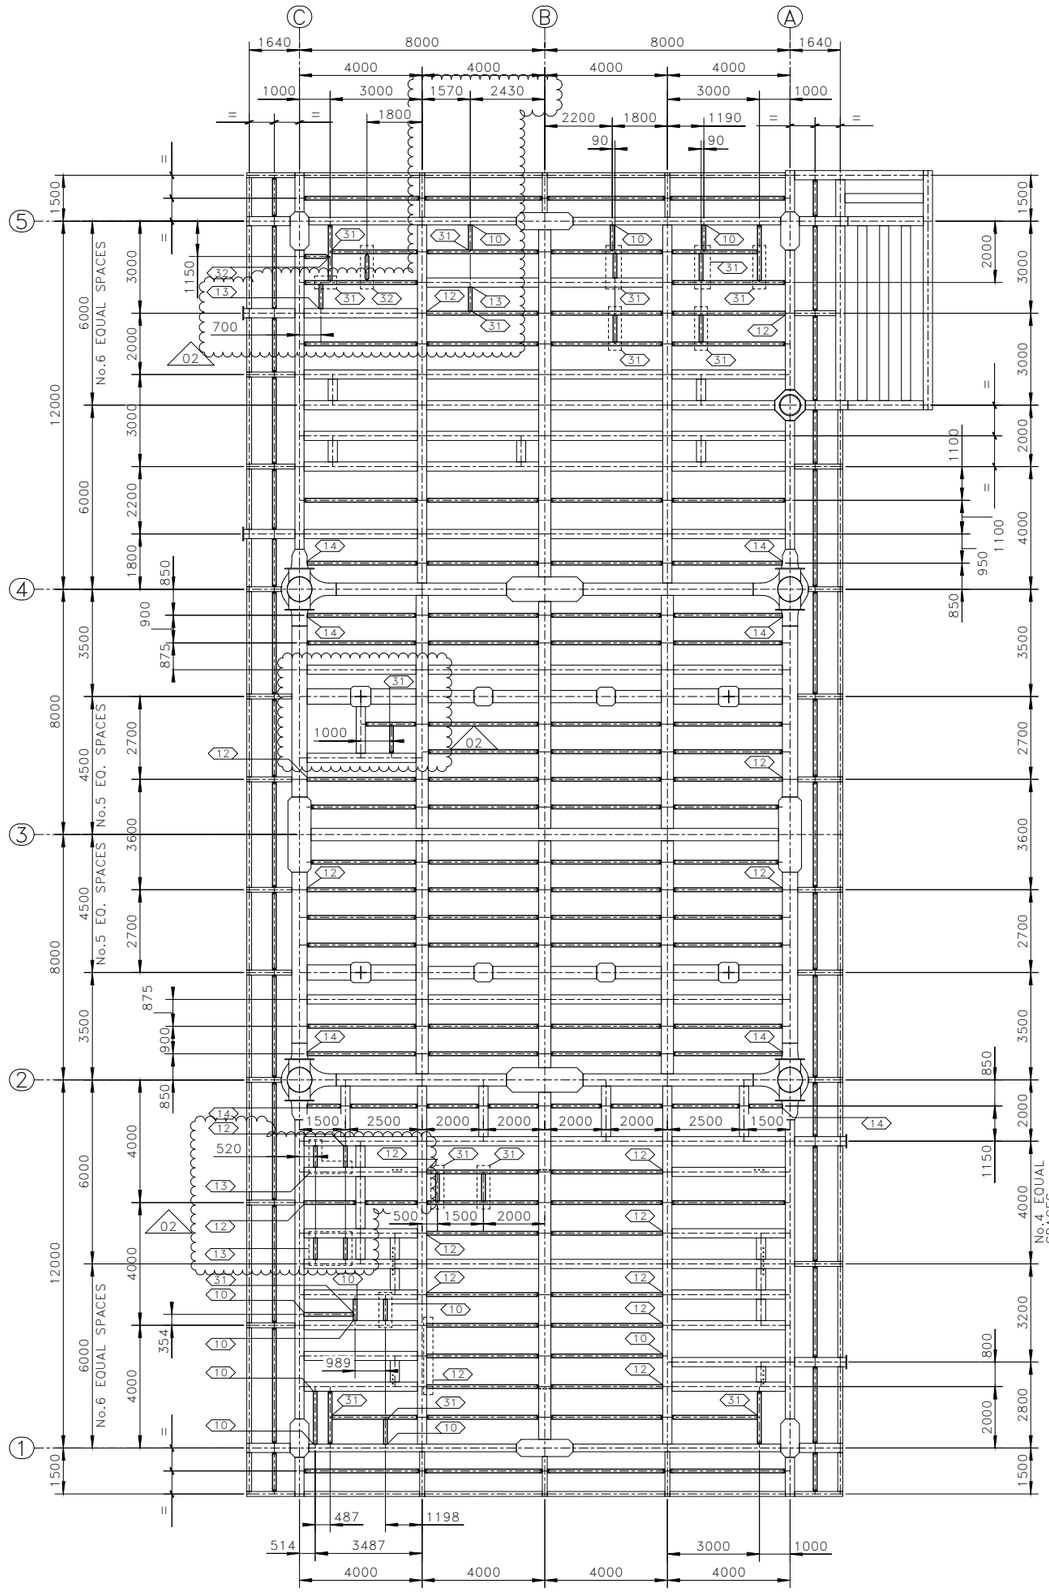

PLAN AT EL.+30310 TOS

ALL BEAMS ARE IPE240 U.N.O. – ALL CONNECTIONS ARE ⟨11⟩ U.N.O.

SCALE 1:100

NOTES

1 – ALL DIMENSIONS AND ELEVATIONS ARE IN MILLIMETERS U.N.O.
2 – ALL ELEVATIONS ARE REFERED TO C.D.
3 – ALL STIFFENER MATERIALS ARE DC4–III–355–0 U.N.O.

MATERIALS

ITEM IDENTIFICATION	MATERIAL DESIGNATION
IPE240	DC4–III–355–0

HOLDS

REFERENCE DRAWINGS

DWG No.	DESCRIPTION
123A90–DDL–ST–DD–90025	DRAWING LIST
123A90–DDL–ST–DD–90026	GENERAL NOTES
123A90–DDL–ST–DD–90027	WELDING GENERAL NOTES
123A90–DDL–ST–DD–90034	TYPICAL BEAM CONNECTIONS
123A90–DDL–ST–DD–90050	PRIMARY STEEL – PLAN AT EL +30310 TOS
123A90–DDL–ST–DD–90058	SEC. STEEL – PLAN AT EL +30310 TOS – SH. 1

TECON

REV.	DATE	DRN	CHKD	APPD	DESCRIPTION
02	16/09/24	SGR	AB	DLS	ACCEPTED FOR CONSTRUCTION (AFC)
01	23/05/24	SGR	AB	DLS	ACCEPTED FOR CONSTRUCTION (AFC)
00	01/12/23	SGR	AB	DLS	ISSUE FOR REVIEW (IFR)

CROSSWIND

ROSETTI MARINO

TITLE :

BASE LOAD POWER HUB (BLPH)
TOPSIDE – SECONDARY STEEL
PLAN AT EL. +30310 T.O.S. – SHEET 2

CONTRACT NO./TITLE CW–I–WP4–2023–05/HOLLANDSE KUST NOORD WIND PARK			SCALE 1:100
DRAWN S.GRIFFINI	CHECKED A.BALZAROTTI	APPROVED D.LO STERZO	DATE 16/09/24
A1	DRAWING NO. 123A90–DDL–ST–DD–90105	SHEET 001	REV. 02

File Name : 123A90–DDL–ST–DD–90105_02.dwg