


DRAWING NO. 123A90-DDL-ST-DD-90123

REV. 01

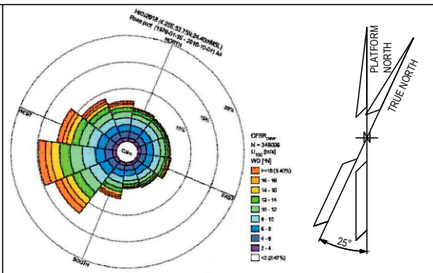


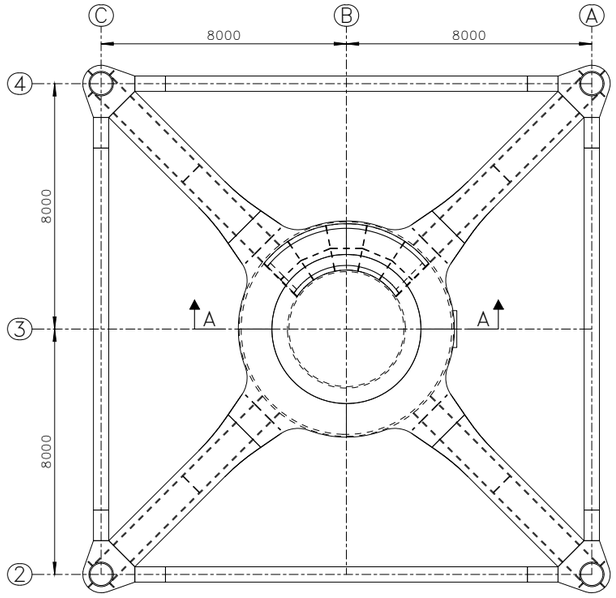


TP – WASTE WATER TANK – KEY PLAN
SCALE 1:100

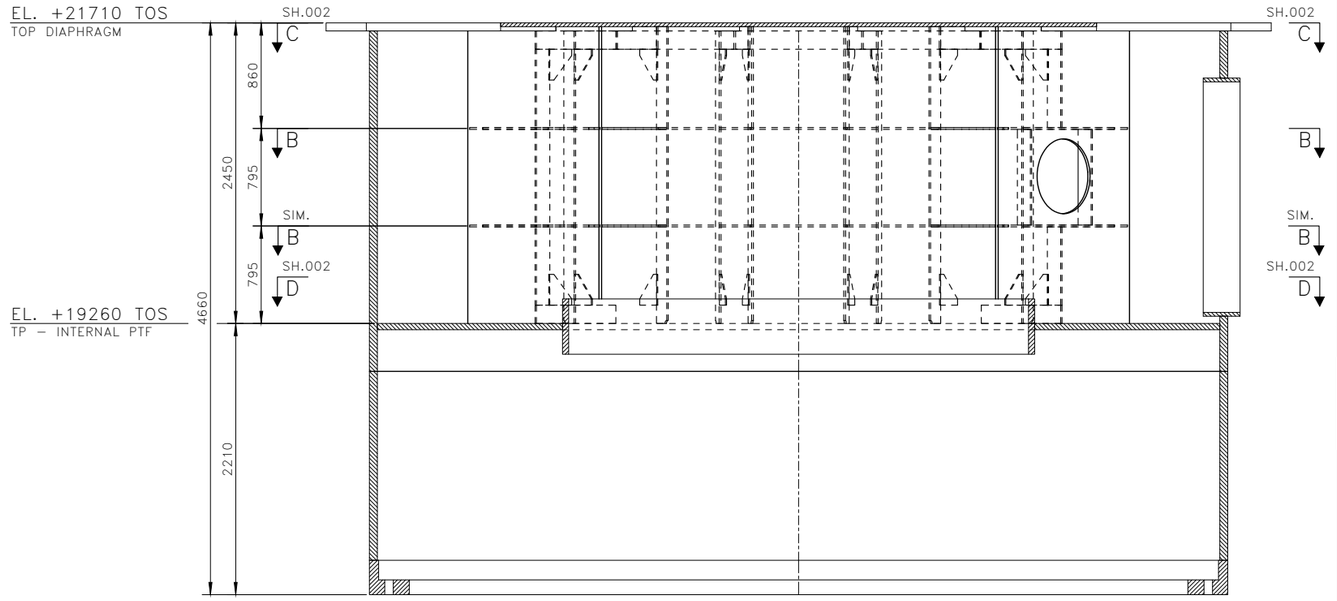

SECTION A – A
SCALE 1:25

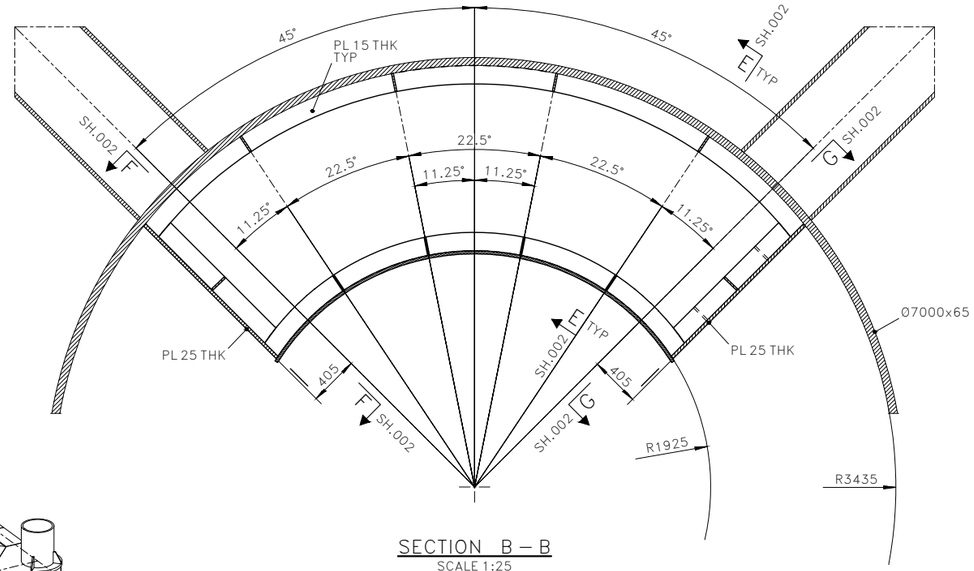

SECTION B – B
SCALE 1:25

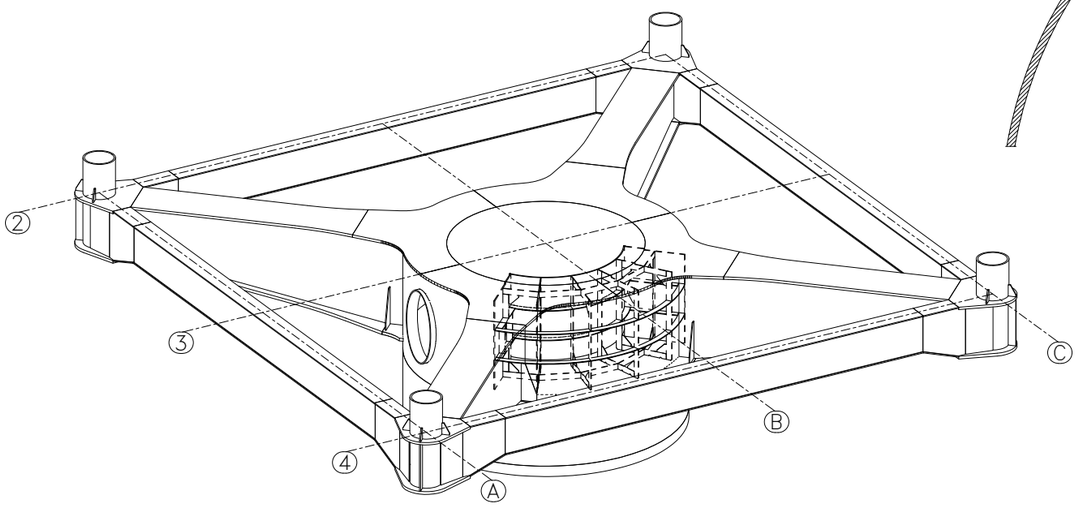

TP – WASTE WATER TANK – 3D VIEW

NOTES

1 – ALL DIMENSIONS AND ELEVATIONS ARE IN MILLIMETERS U.N.O.
2 – ALL ELEVATIONS ARE REFERED TO C.D.
3 – ALL WELDS ARE FULL PENETRATION WELDS U.N.O.
4 – ALL FILLET WELDS SHALL BE CONTINUOUS AND THE LEG SIZE SHALL BE EQUAL 0.7 THE MINIMUM THICKNESS TO BE JOINTED U.N.O.

MATERIALS

ITEM IDENTIFICATION	MATERIAL DESIGNATION
PL 10 THK	DC3-II-355-0
PL 15 THK	DC3-II-355-20
PL 25 THK	DC3-II-355-20

HOLDS

REFERENCE DRAWINGS

DWG No.	DESCRIPTION
123A90-DDL-ST-DD-90025	DRAWING LIST
123A90-DDL-ST-DD-90026	GENERAL NOTES
123A90-DDL-ST-DD-90027	WELDING GENERAL NOTES
123A90-DDL-ST-DD-90032	PLATES – DOUBLE SIDED WELDS
123A90-DDL-ST-DD-90033	PLATES – SINGLE SIDED WELDS
123A90-DDL-ST-DD-90078	TP – PRIMARY STEEL – ELEVATION ROW –A–
123A90-DDL-ST-DD-90085	TP – PRIMARY STEEL – PLAN AT EL. +21710 TOS
123A90-DDL-ST-DD-90101	TP – PRIMARY STEEL – SECTIONS
123A90-DDL-ST-DD-90123	TP – WASTE WATER TANK – ASS. AND DET. – SH.2

TECON

REV.	DATE	DRN	CHKD	APPD	DESCRIPTION
01	19/08/24	SGR	AB	DLS	ACCEPTED FOR CONSTRUCTION (AFC)
00	03/06/24	SGR	AB	DLS	ISSUE FOR REVIEW (IFR)

CROSSWIND

ROSETTI MARINO


TITLE :
BASE LOAD POWER HUB (BLPH)
TP – WASTE WATER TANK
ASSEMBLY AND DETAILS

CONTRACT NO./TITLE CW-I-WP4-2023-05/HOLLANDSE KUST NOORD WIND PARK . | SCALE 1:10


DRAWN S.GRIFFINI | CHECKED A.BALZAROTTI | APPROVED D.LO STERZO | DATE 19/08/24

A1 | DRAWING NO. 123A90-DDL-ST-DD-90123 | SHEET / SHEETS 001/002 | REV. 01


File Name : 123A90-DDL-ST-DD-90123_01.dwg

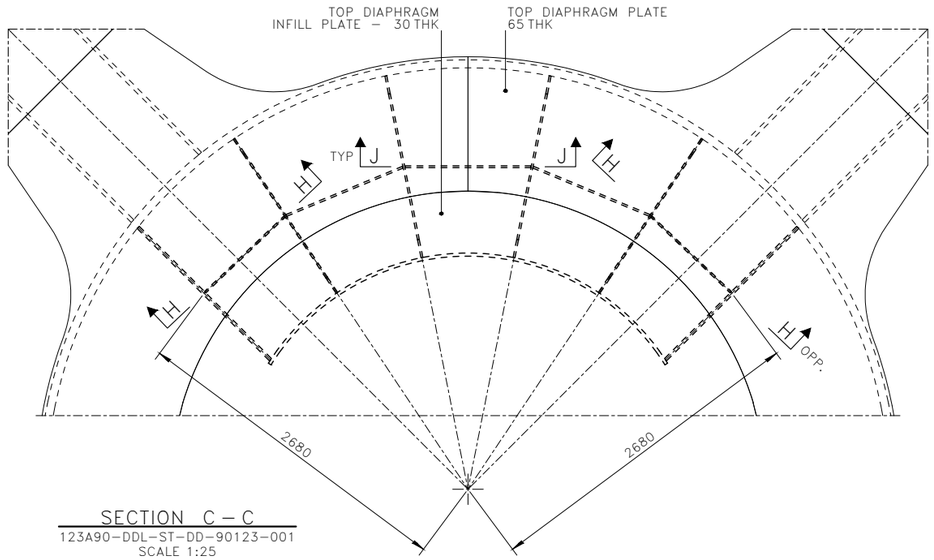


SECTION C – C
123A90-DDL-ST-DD-90123-001
SCALE 1:25

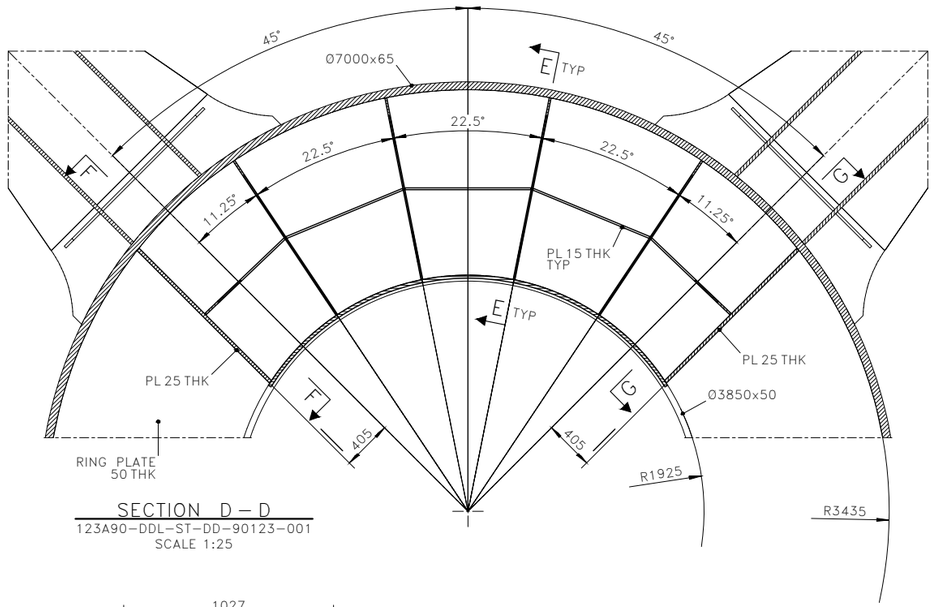


SECTION D – D
123A90-DDL-ST-DD-90123-001
SCALE 1:25

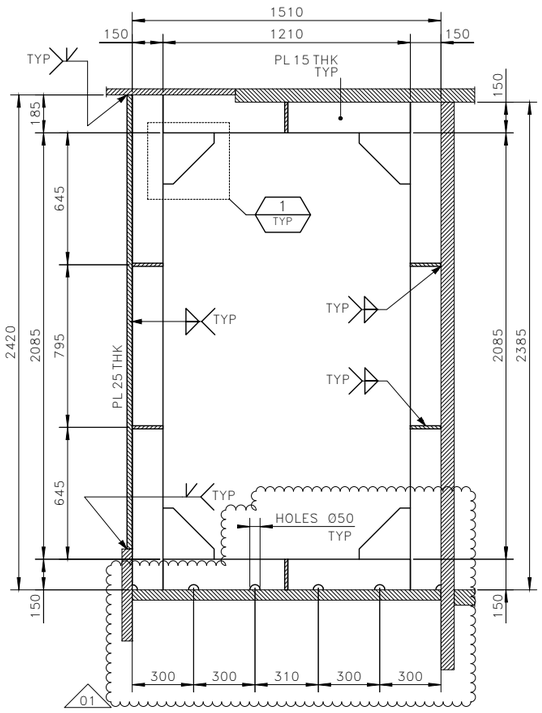


SECTION E – E
SCALE 1:15

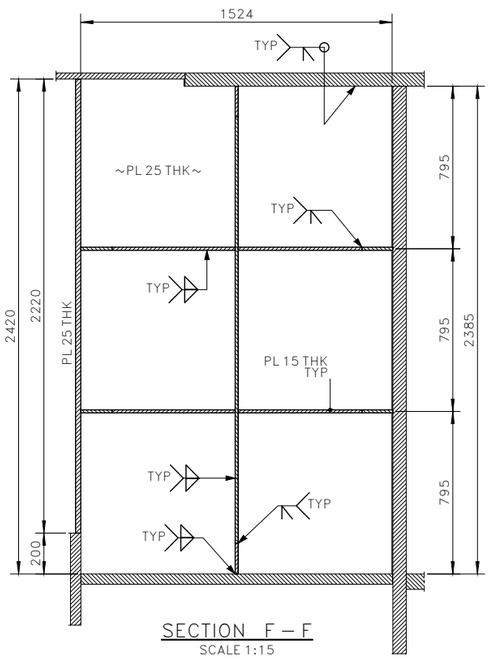


SECTION F – F
SCALE 1:15

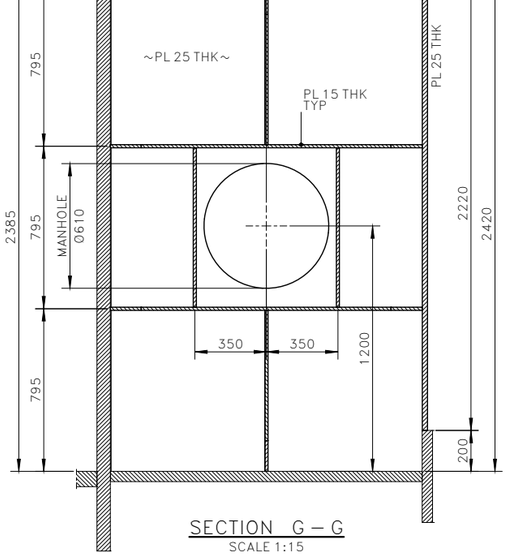


SECTION G – G
SCALE 1:15

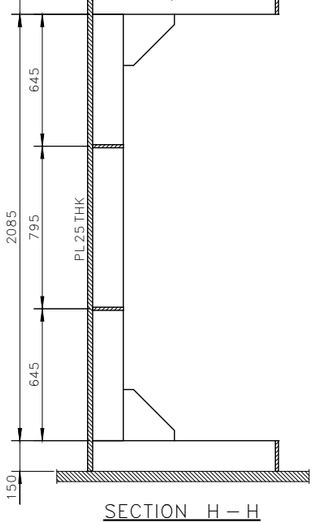

SECTION H – H
SCALE 1:15

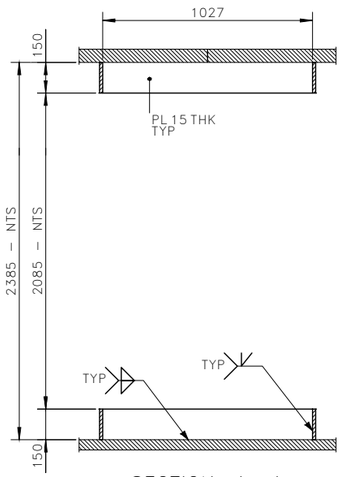

SECTION J – J
SCALE 1:15

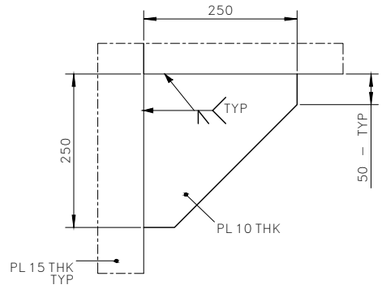

1 TYP DETAIL –

NOTES

1 – ALL DIMENSIONS AND ELEVATIONS ARE IN MILLIMETERS U.N.O.
2 – ALL ELEVATIONS ARE REFERED TO C.D.
3 – ALL WELDS ARE FULL PENETRATION WELDS U.N.O.
4 – ALL FILLET WELDS SHALL BE CONTINUOUS AND THE LEG SIZE SHALL BE EQUAL 0.7 THE MINIMUM THICKNESS TO BE JOINTED U.N.O.

MATERIALS

ITEM IDENTIFICATION	MATERIAL DESIGNATION
PL 10 THK	DC3-II-355-0
PL 15 THK	DC3-II-355-20
PL 25 THK	DC3-II-355-20

HOLDS

REFERENCE DRAWINGS

DWG No.	DESCRIPTION
123A90-DDL-ST-DD-90025	DRAWING LIST
123A90-DDL-ST-DD-90026	GENERAL NOTES
123A90-DDL-ST-DD-90027	WELDING GENERAL NOTES
123A90-DDL-ST-DD-90032	PLATES – DOUBLE SIDED WELDS
123A90-DDL-ST-DD-90033	PLATES – SINGLE SIDED WELDS
123A90-DDL-ST-DD-90123	TP – WASTE WATER TANK – ASS. AND DET. – SH.1

TECON

REV.	DATE	DRN	CHKD	APPD	DESCRIPTION
01	19/08/24	SGR	AB	DLS	ACCEPTED FOR CONSTRUCTION (AFC)
00	03/06/24	SGR	AB	DLS	ISSUE FOR REVIEW (IFR)

CROSSWIND

ROSETTI MARINO

TITLE :
BASE LOAD POWER HUB (BLPH)
TP – WASTE WATER TANK
ASSEMBLY AND DETAILS

CONTRACT NO./TITLE CW-I-WP4-2023-05/HOLLANDSE KUST NOORD WIND PARK . | SCALE 1:10

DRAWN S.GRIFFINI | CHECKED A.BALZAROTTI | APPROVED D.LO STERZO | DATE 19/08/24

A1 | DRAWING NO. 123A90-DDL-ST-DD-90123 | SHEET / SHEETS 002/002 | REV. 01

DRAWING NO. 123A90-DDL-ST-DD-90123
REV. 01

File Name : 123A90-DDL-ST-DD-90123_01.dwg