
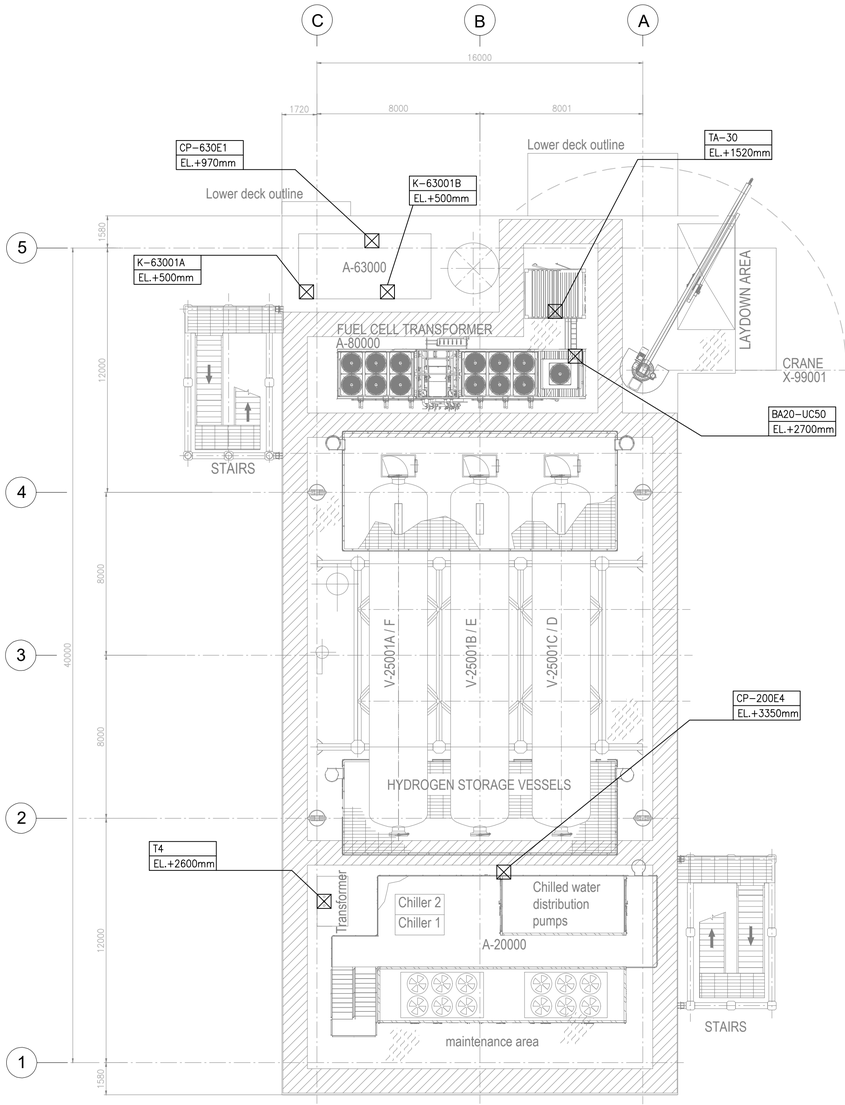



PLAN ON TOP DECK
EL+30.310 T.O.S.

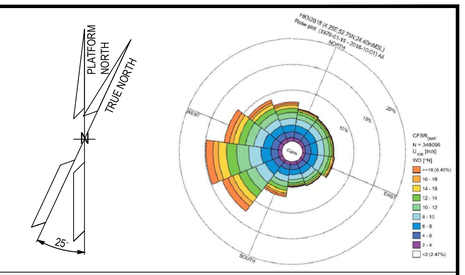


## NOTES

1. ALL DIMENSIONS IN MM UNLESS NOTED OTHERWISE.
2. ALL ELEVATIONS IN METERS. UNLESS NOTED OTHERWISE.
3. ELEVATIONS REFER TO T.O.S. UNLESS NOTED OTHERWISE.
4. AFTER INTERFACE PANEL/BATTERY LIMIT CABLES WILL BE ROUTED INSIDE VENDOR CABLETRAYS

## LEGEND

| | |
|---|---|
| ⊠ | INTERFACE PANEL/BATTERY LIMIT |
| JB-200E2<br>EL.+500mm | TAG ITEM<br>REFERED ELEVATION TO T.O.S. (TOP OF STEEL) |

## HOLDS

## REFERENCE DOCUMENTS

| | |
|---|---|
| 123A90-DDL-PP-DL-70070 | PLOT PLAN - LOWER & UPPER DECK |
| 123A90-DDL-EL-DL-20140 | ELECTRICAL HEAT TRACING JUNCTION BOX LAYOUT |
| 123A90-DDL-EL-DL-20118 | LIGHTING & SOCKET LAYOUT - TOP DECK |

INSERT SUBCONTRACTOR / VENDOR LOGO HERE

| REV. | DATE | DRN | CHKD | APPD | DESCRIPTION |
|---|---|---|---|---|---|
| 01 | 22/07/24 | SPS | FMA/AMA | FPA/DLO | ACCEPTED FOR CONSTRUCTION (AFC) |
| 00 | 29/05/24 | SPS | FMA/AMA | FPA/DLO | ISSUE FOR REVIEW (IFR) |

CROSSWIND

ROSETTI MARINO

TITLE :
BASE LOAD POWER HUB (BLPH)
ELECTRICAL EQUIPMENT LAYOUT
TOP DECK

| | | | |
|---|---|---|---|
| CONTRACT NO./TITLE CW-I-WP4-2023-05/HOLLANDSE KUST NOORD WIND PARK | | | SCALE 1:150 |
| DRAWN SPS | CHECKED FMA/AMA | APPROVED FPA/DLO | DATE 22/07/24 |

| | | | |
|---|---|---|---|
| A1 | DRAWING NO. 123A90-DDL-EL-DL-20100 | SHEET 001 | REV. 01 |

DRAWING NO. 123A90-DDL-EL-DL-20100
REV. 01

File Name : 123A90-DDL-EL-DL-20100-Electrical Equipment Layout - Top Deck