

DRAWING NO. 123A90-DDL-EL-DL-20102


REV. 01

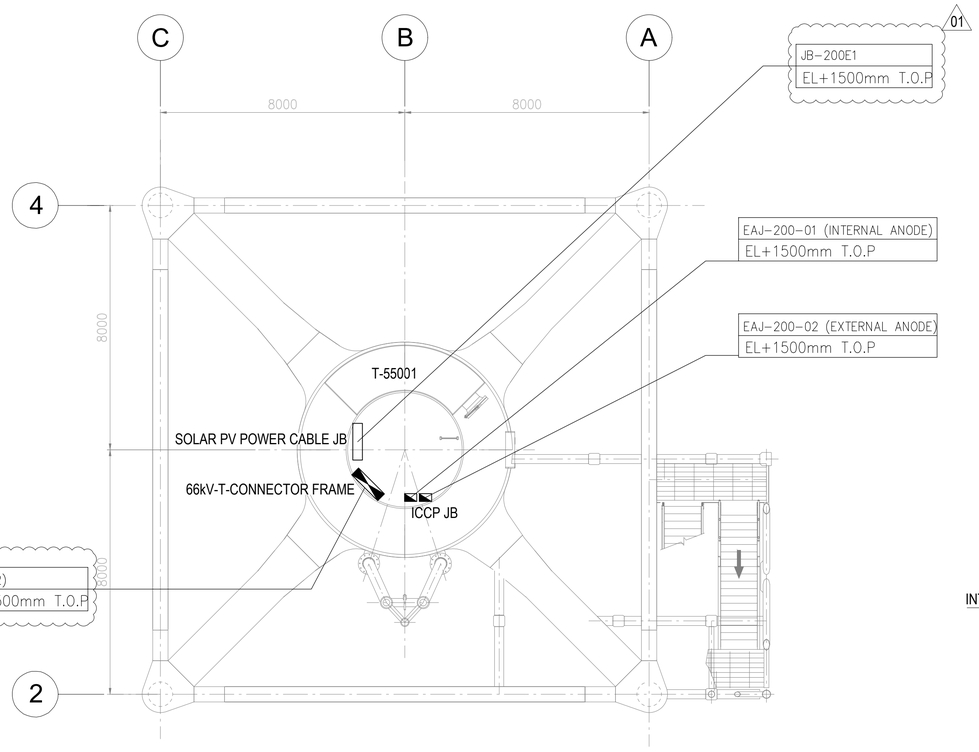


PLAN ON TRANSITION PIECE
EL+21.710 T.O.S.

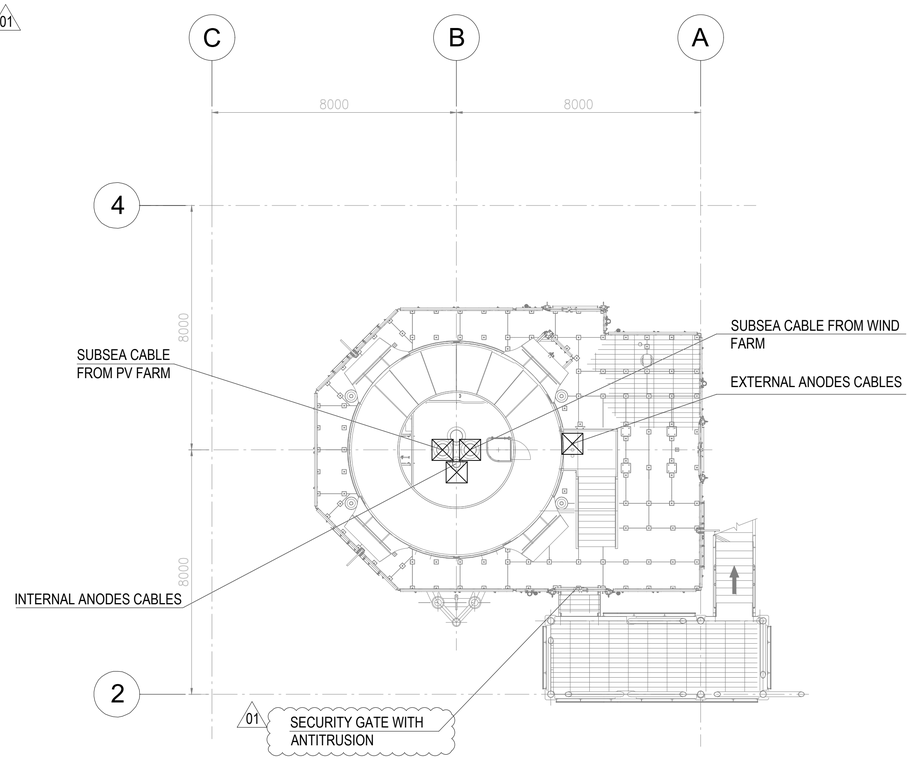


PLAN ON EXISTING PLATFORM AT
EL+16.860 T.O.S.

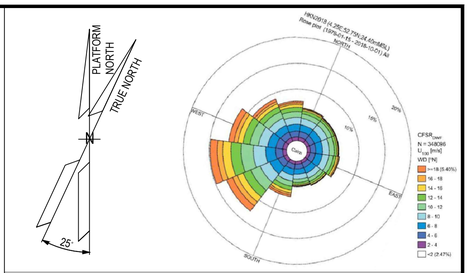


## NOTES

1. ALL DIMENSIONS IN MM UNLESS NOTED OTHERWISE.
2. ALL ELEVATIONS IN METERS. UNLESS NOTED OTHERWISE.
3. ELEVATIONS REFER TO T.O.S. UNLESS NOTED OTHERWISE.
4. ELEVATIONS REFER TO THE HORIZONTAL AXIS OF THE OBJECT. 01

## LEGEND

| | |
|---|---|
| JB-200E1<br>EL+1500mm T.O.P | TAG ITEM<br>REFERED ELEVATION TO T.O.P. (TOP OF PLATFORM) |
| | SOLAR PV POWER CABLE JB |
| | 66kV T-CONNECTOR FRAME |
| 01 | ICCP JUNCTION BOX |
| 01 | EXISTING CABLE ENTRY |

## REFERENCE DOCUMENTS

| | |
|---|---|
| 123A90-DDL-PP-DL-70071 | PLOT PLAN - BELOW LOWER DECK |
| 123A90-DDL-EL-DL-20140 | ELECTRICAL HEAT TRACING JUNCTION BOX LAYOUT |
| 123A90-DDL-EL-DL-20120 | LIGHTING & SOCKET LAYOUT - BELOW LOWER DECK |
| 123A90-DDL-EL-DS-20048 | TDS - IAC CABLE INTERFACE JB + SOLAR PV JB |
| 123A90-DDL-EL-DS-20054 | T-CONNECTORS & HV TERMINATIONS |
| DRW-15547-001-SAE-001 | ICCP DRAWINGS & SPECIFICATIONS |

| REV. | DATE | DRN | CHKD | APPD | DESCRIPTION |
|---|---|---|---|---|---|
| 01 | 23/07/24 | SPS | FMA/AMA | FPA/DLO | ACCEPTED FOR CONSTRUCTION (AFC) |
| 00 | 24/05/24 | SPS | FMA/AMA | FPA/DLO | ISSUE FOR REVIEW (IFR) |

CROSSWIND

ROSETTI MARINO

TITLE :
BASE LOAD POWER HUB (BLPH)
ELECTRICAL EQUIPMENT LAYOUT
BELOW LOWER DECK

| | | | |
|---|---|---|---|
| CONTRACT NO./TITLE CW-I-WP4-2023-05/HOLLANDSE KUST NOORD WIND PARK | | | SCALE 1:100 |
| DRAWN SPS | CHECKED FMA/AMA | APPROVED FPA/DLO | DATE 23/07/24 |
| A1 | DRAWING NO. 123A90-DDL-EL-DL-20102 | SHEET 001 | REV. 01 |

File Name : 123A90-DDL-EL-DL-20102-Electrical Equipment Layout - Stair Towers