

DRAWING NO. 123A90-DDL-EL-DL-20116

REV. 01

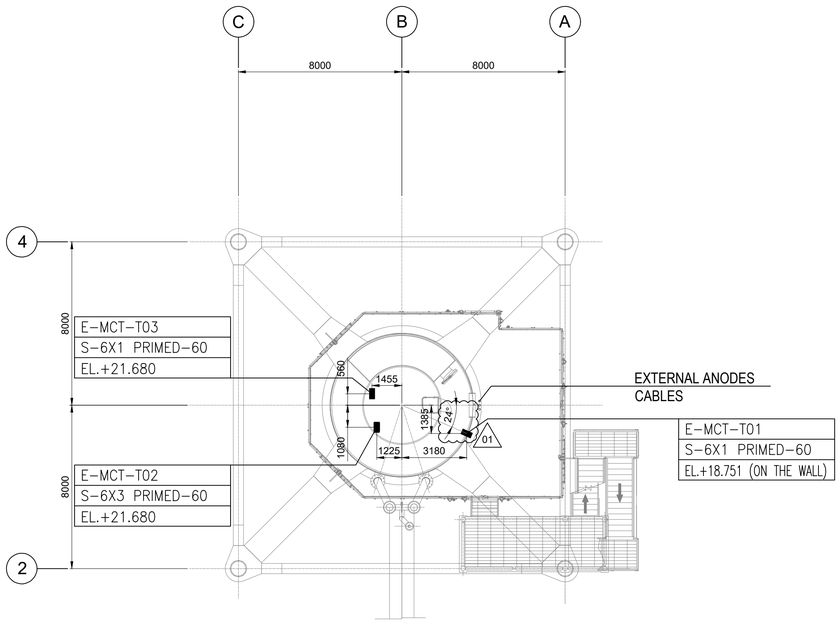

PLAN ON TRANSITION PIECE
EL+21.710 T.O.S.

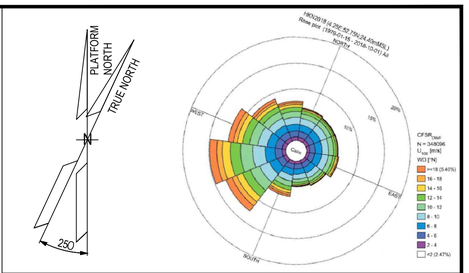

NOTES

GENERAL NOTES:


1. ALL DIMENSIONS IN mm U.N.O
2. ALL ELEVATIONS IN METERS.
3. ALL ELEVATIONS RELATE TO LOWEST ASTRONOMICAL TIDE (LAT) = 0.000.

NOTES:

1. THIS DOCUMENT IS VALID FOR TAGGING, SIZE AND LOCATION OF THE MCT.

LEGEND

LEGEND MCT FRAME

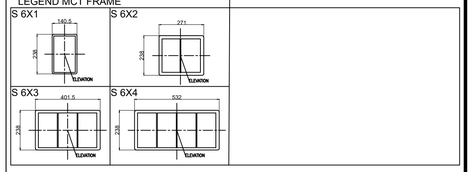


MULTI CABLE TRANSIT

PASSAGE

TAG	TAGGING
SIZE-MATERIAL-DEPTH	TYPICAL
EL.	ELEVATION

KEY PLAN

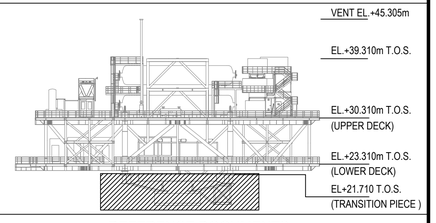

REFERENCE DOCUMENTS

123A90-DDL-PP-DL-70071	PLOT PLAN-BELOW LOWER DECK
123A90-DDL-EL-DL-20102	ELECTRICAL EQUIPMENT LAYOUT - STAIR TOWERS
123A90-DDL-EL-DD-20095	MCT COMPOSITION
123A90-DDL-EL-DL-20114	ELECTRICAL MCT LAYOUT-TOP DECK
123A90-DDL-EL-DL-20115	ELECTRICAL MCT LAYOUT-LOWER DECK

REV.	DATE	DRN	CHKD	APPD	DESCRIPTION
01	31/07/24	SPS	FMA/AMA	FPA/DLO	ACCEPTED FOR CONSTRUCTION (AFC)
00	12/04/24	SPS	FMA/AMA	FPA/DLO	ISSUE FOR REVIEW (IFR)

CROSSWIND

ROSETTI MARINO

TITLE :
BASE LOAD POWER HUB (BLPH)
ELECTRICAL MCT LAYOUT
BELOW LOWER DECK

CONTRACT NO./TITLE CW-I-WP4-2023-05/HOLLANDSE KUST NOORD WIND PARK			SCALE 1:150
DRAWN SPS	CHECKED FMA/AMA	APPROVED FPA/DLO	DATE 15/07/24
A1	DRAWING NO. 123A90-DDL-EL-DL-20116	SHEET 001	REV. 01

File Name : 123A90-DDL-EL-DL-20116