


DRAWING NO. 123A90-DDL-EL-DL-20118

REV. 01

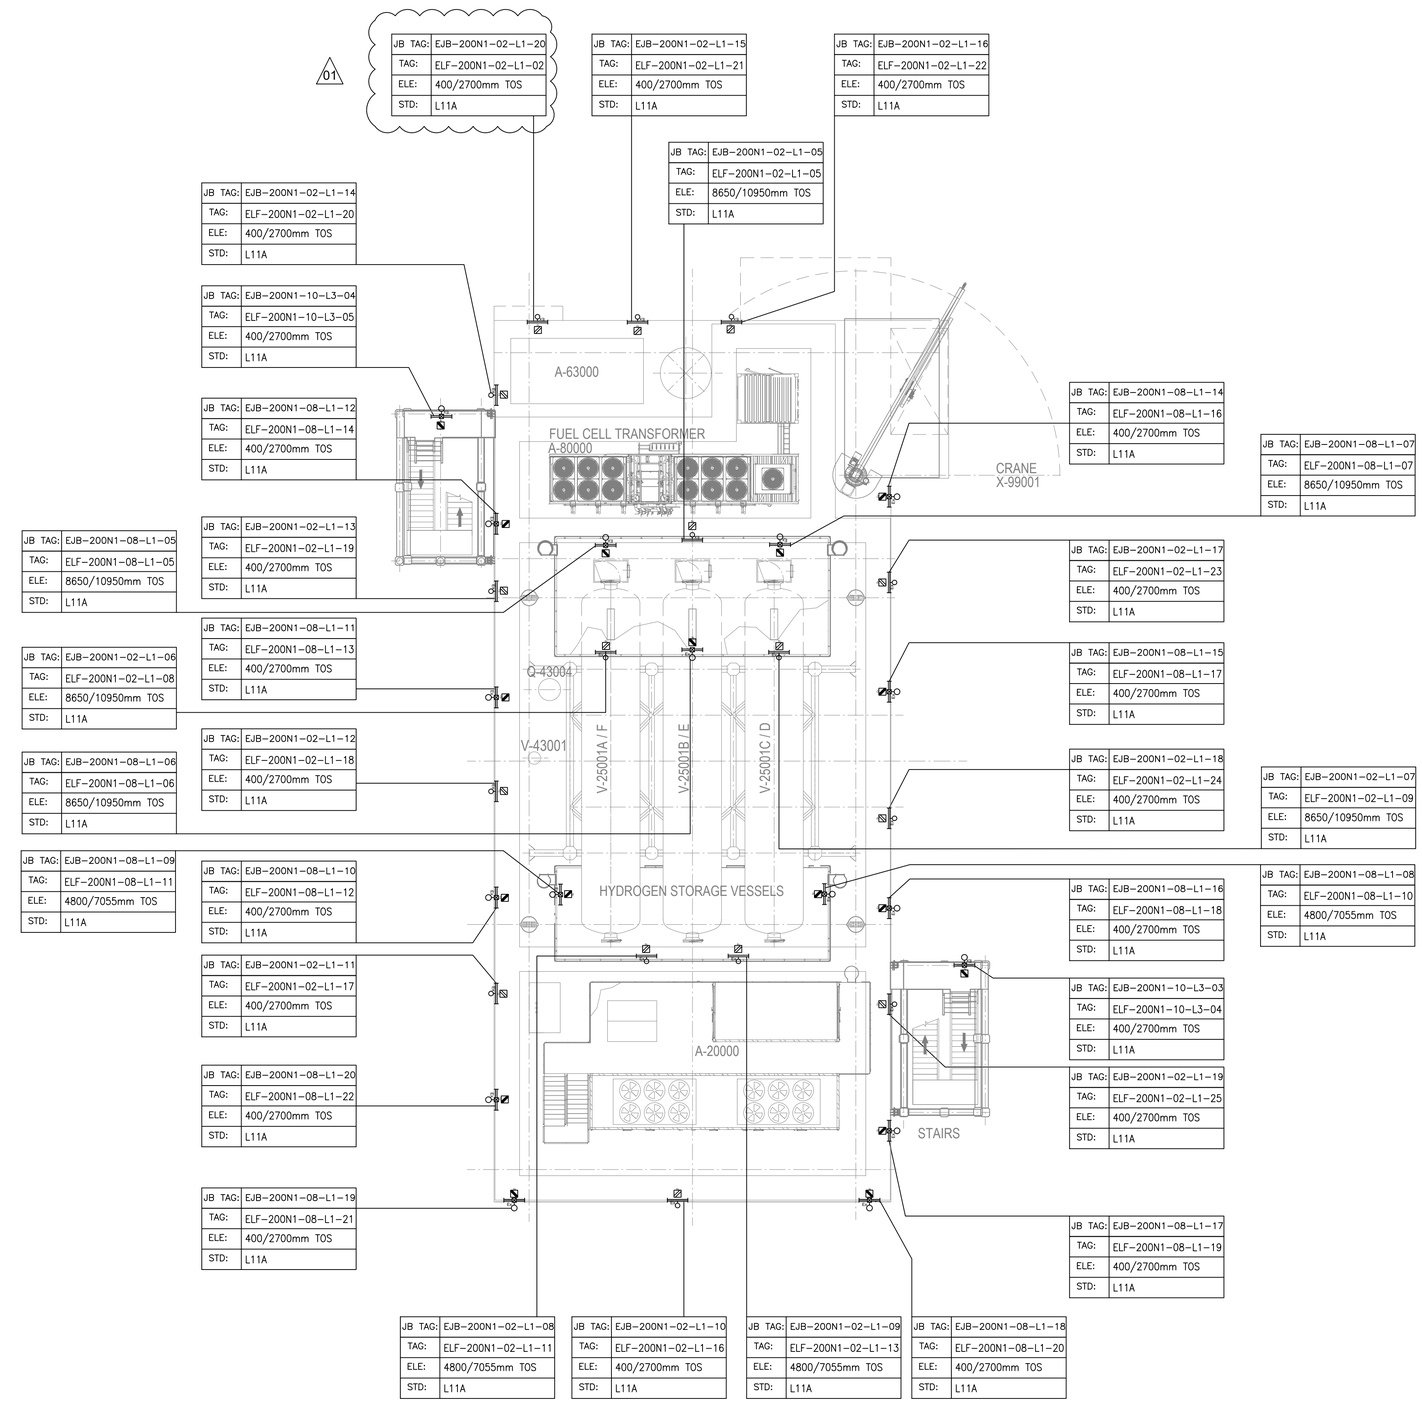

PLAN ON UPPER DECK
EL+30.310 T.O.S.

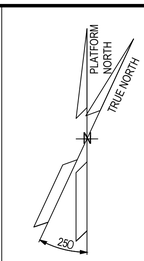

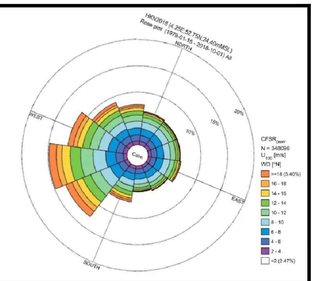

NOTES

1. ALL DIMENSIONS AND ELEVATIONS ARE GIVEN IN mm UNLESS OTHERWISE NOTED.
2. ELEVATIONS REFER TO T.O.S.
3. ELEVATION OF THE LAMPS ARE REFFERED TO THE BOTTOM OF THE LAMP.
4. FOR THE ELEVATION OF JB, REFER TO THE TYPICAL INSTALLATION.

LEGEND

- EMERGENCY LIGHTING JB
- 60W LED EMERGENCY LUMINARIES
- 60W LED EMERGENCY LUMINARIES FIXTURE POLE MOUNTED
- NORMAL LIGHTING JB
- 45W LED NORMAL LUMINARIES
- 45W LED NORMAL LUMINARIES FIXTURE POLE MOUNTED
- WELDING SOCKET WITH INTEGRATED JB
- SMALL POWER SOCKET WITH INTEGRATED JB

JB TAG:	JB-TAG
TAG:	TAG
ELE:	ELEVATION
STD:	STANDARD

REFERENCE DOCUMENTS

123A90-DDL-PP-DL-70070	PLOT PLAN - LOWER & UPPER DECK
123A90-DDL-EL-DL-20100	ELECTRICAL EQUIPMENT LAYOUT - TOP DECK
123A90-DDL-EL-DD-20091	ELECTRICAL TYPICAL INSTALLATION DETAILS - LIGHTING SYSTEM
123A90-DDL-EL-DD-20092	ELECTRICAL TYPICAL INSTALLATION DETAILS - POWER SYSTEM & CABLE INSTALLATION
123A90-DDL-EL-RE-20153	LIGHTING CALCULATION STUDY REPORT

REV.	DATE	DRN	CHKD	APPD	DESCRIPTION
01	02/08/24	ASR	FMA/AMA	FPA/DLO	ACCEPTED FOR CONSTRUCTION (AFC)
00	28/05/24	ASR	FMA/AMA	FPA/DLO	ISSUE FOR REVIEW (IFR)

CROSSWIND

ROSETTI MARINO


TITLE : BASE LOAD POWER HUB (BLPH)
LIGHTING & SOCKET LAYOUT – TOP DECK

CONTRACT NO./TITLE CW-I-WP4-2023-05/HOLLANDSE KUST NOORD WIND PARK			SCALE 1:150
DRAWN ASR	CHECKED FMA/AMA	APPROVED FPA/DLO	DATE 01/08/24
A1	DRAWING NO. 123A90-DDL-EL-DL-20118	SHEET 1of2	REV. 01


File Name : 123A90-DDL-EL-DL-20118


DRAWING NO. 123A90-DDL-EL-DL-20118

REV. 01

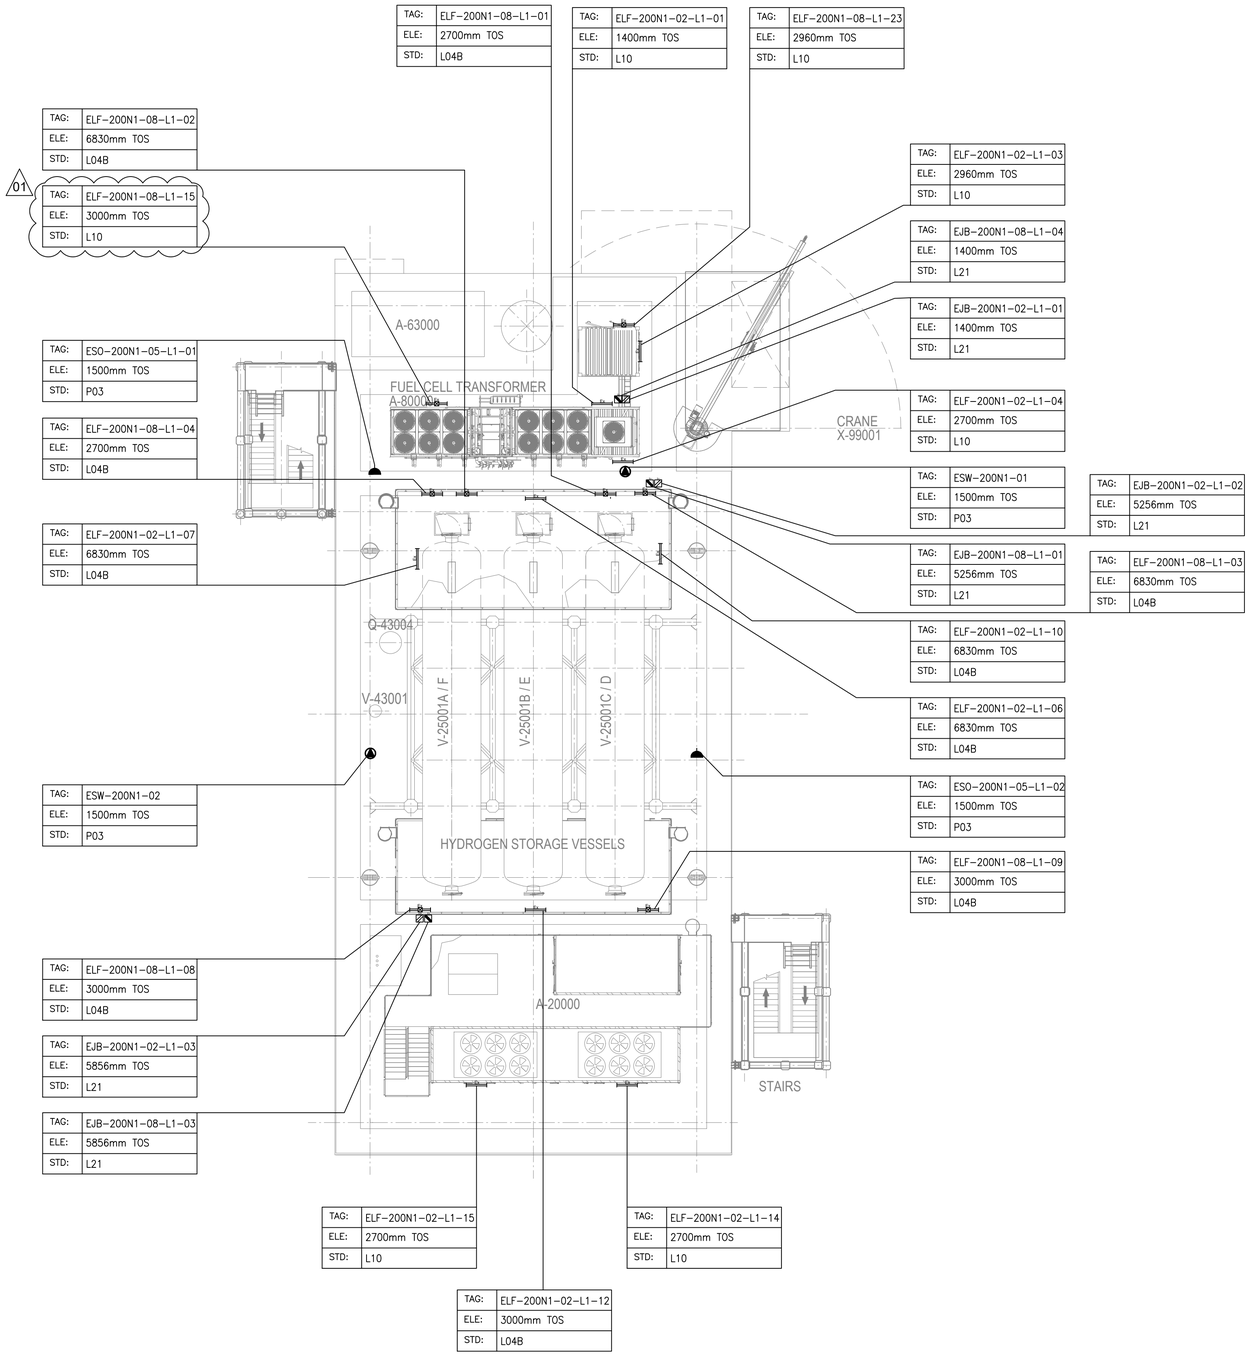

PLAN ON UPPER DECK
EL+30.310 T.O.S.

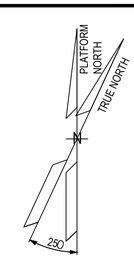

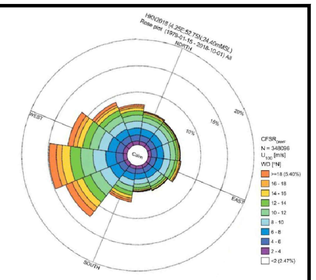

NOTES

1. ALL DIMENSIONS AND ELEVATIONS ARE GIVEN IN mm UNLESS OTHERWISE NOTED.
2. ELEVATIONS REFER TO T.O.S.
3. ELEVATION OF THE LAMPS ARE REFFERED TO THE BOTTOM OF THE LAMP.
4. FOR THE ELEVATION OF JB, REFER TO THE TYPICAL INSTALLATION.

LEGEND

- EMERGENCY LIGHTING JB
- 60W LED EMERGENCY LUMINARIES
- 60W LED EMERGENCY LUMINARIES FIXTURE POLE MOUNTED
- NORMAL LIGHTING JB
- 45W LED NORMAL LUMINARIES
- 45W LED NORMAL LUMINARIES FIXTURE POLE MOUNTED
- WELDING SOCKET WITH INTEGRATED JB
- SMALL POWER SOCKET WITH INTEGRATED JB

JB TAG:	JB-TAG
TAG:	TAG
ELE:	ELEVATION
STD:	STANDARD

REFERENCE DOCUMENTS

123A90-DDL-PP-DL-70070	PLOT PLAN - LOWER & UPPER DECK
123A90-DDL-EL-DL-20100	ELECTRICAL EQUIPMENT LAYOUT - TOP DECK
123A90-DDL-EL-DD-20091	ELECTRICAL TYPICAL INSTALLATION DETAILS - LIGHTING SYSTEM
123A90-DDL-EL-DD-20092	ELECTRICAL TYPICAL INSTALLATION DETAILS - POWER SYSTEM & CABLE INSTALLATION
123A90-DDL-EL-RE-20153	LIGHTING CALCULATION STUDY REPORT

REV.	DATE	DRN	CHKD	APPD	DESCRIPTION
01	02/08/24	ASR	FMA/AMA	FPA/DLO	ACCEPTED FOR CONSTRUCTION (AFC)
00	28/05/24	ASR	FMA/AMA	FPA/DLO	ISSUE FOR REVIEW (IFR)

CROSSWIND

ROSETTI MARINO

TITLE :
BASE LOAD POWER HUB (BLPH)
LIGHTING & SOCKET LAYOUT – TOP DECK

CONTRACT NO./TITLE CW-I-WP4-2023-05/HOLLANDSE KUST NOORD WIND PARK			SCALE 1:150
DRAWN ASR	CHECKED FMA/AMA	APPROVED FPA/DLO	DATE 01/08/24
A1	DRAWING NO. 123A90-DDL-EL-DL-20118	SHEET 2of2	REV. 01

File Name : 123A90-DDL-EL-DL-20118