DRAWING NO. 123A90-DDL-EL-DL-20119

REV. 01

JB TAG:	EJB-200N1-03-L2-06
TAG:	ELF-200N1-03-L2-08
ELE:	400/2700 mm TOS
STD:	L11A

JB TAG:	EJB-200N1-03-L2-07
TAG:	ELF-200N1-03-L2-09
ELE:	400/2700 mm TOS
STD:	L11A

JB TAG:	EJB-200N1-03-L2-08
TAG:	ELF-200N1-03-L2-10
ELE:	400/2700 mm TOS
STD:	L11A

JB TAG:	EJB-200N1-09-L2-08
TAG:	ELF-200N1-09-L2-15
ELE:	400/2700 mm TOS
STD:	L11A

JB TAG:	EJB-200N1-09-L2-09
TAG:	ELF-200N1-09-L2-16
ELE:	400/2700 mm TOS
STD:	L11A

JB TAG:	EJB-200N1-03-L2-05
TAG:	ELF-200N1-03-L2-07
ELE:	400/2700 mm TOS
STD:	L11A

JB TAG:	EJB-200N1-03-L2-09
TAG:	ELF-200N1-03-L2-11
ELE:	400/2700 mm TOS
STD:	L11A

JB TAG:	EJB-200N1-09-L2-07
TAG:	ELF-200N1-09-L2-14
ELE:	400/2700 mm TOS
STD:	L11A

JB TAG:	EJB-200N1-09-L2-10
TAG:	ELF-200N1-09-L2-17
ELE:	400/2700 mm TOS
STD:	L11A

JB TAG:	EJB-200N1-03-L2-14
TAG:	ELF-200N1-03-L2-16
ELE:	400/2700 mm TOS
STD:	L11A

JB TAG:	EJB-200N1-03-L2-10
TAG:	ELF-200N1-03-L2-12
ELE:	400/2700 mm TOS
STD:	L11A

JB TAG:	EJB-200N1-09-L2-06
TAG:	ELF-200N1-09-L2-13
ELE:	400/2700 mm TOS
STD:	L11A

JB TAG:	EJB-200N1-09-L2-11
TAG:	ELF-200N1-09-L2-18
ELE:	400/2700 mm TOS
STD:	L11A

JB TAG:	EJB-200N1-10-L3-02
TAG:	ELF-200N1-10-L3-01
ELE:	400/2700 mm TOS
STD:	L11A

JB TAG:	EJB-200N1-09-L2-05
TAG:	ELF-200N1-09-L2-12
ELE:	400/2700 mm TOS
STD:	L11A

JB TAG:	EJB-200N1-09-L2-12
TAG:	ELF-200N1-09-L2-19
ELE:	400/2700 mm TOS
STD:	L11A

JB TAG:	EJB-200N1-03-L2-13
TAG:	ELF-200N1-03-L2-15
ELE:	400/2700 mm TOS
STD:	L11A

JB TAG:	EJB-200N1-03-L2-11
TAG:	ELF-200N1-03-L2-13
ELE:	400/2700 mm TOS
STD:	L11A


JB TAG:	EJB-200N1-09-L2-16
TAG:	ELF-200N1-09-L2-23
ELE:	400/2700 mm TOS
STD:	L11A

JB TAG:	EJB-200N1-09-L2-13
TAG:	ELF-200N1-09-L2-20
ELE:	400/2700 mm TOS
STD:	L11A


JB TAG:	EJB-200N1-09-L2-15
TAG:	ELF-200N1-09-L2-22
ELE:	400/2700 mm TOS
STD:	L11A

JB TAG:	EJB-200N1-03-L2-12
TAG:	ELF-200N1-03-L2-14
ELE:	400/2700 mm TOS
STD:	L11A

JB TAG:	EJB-200N1-09-L2-14
TAG:	ELF-200N1-09-L2-21
ELE:	400/2700 mm TOS
STD:	L11A

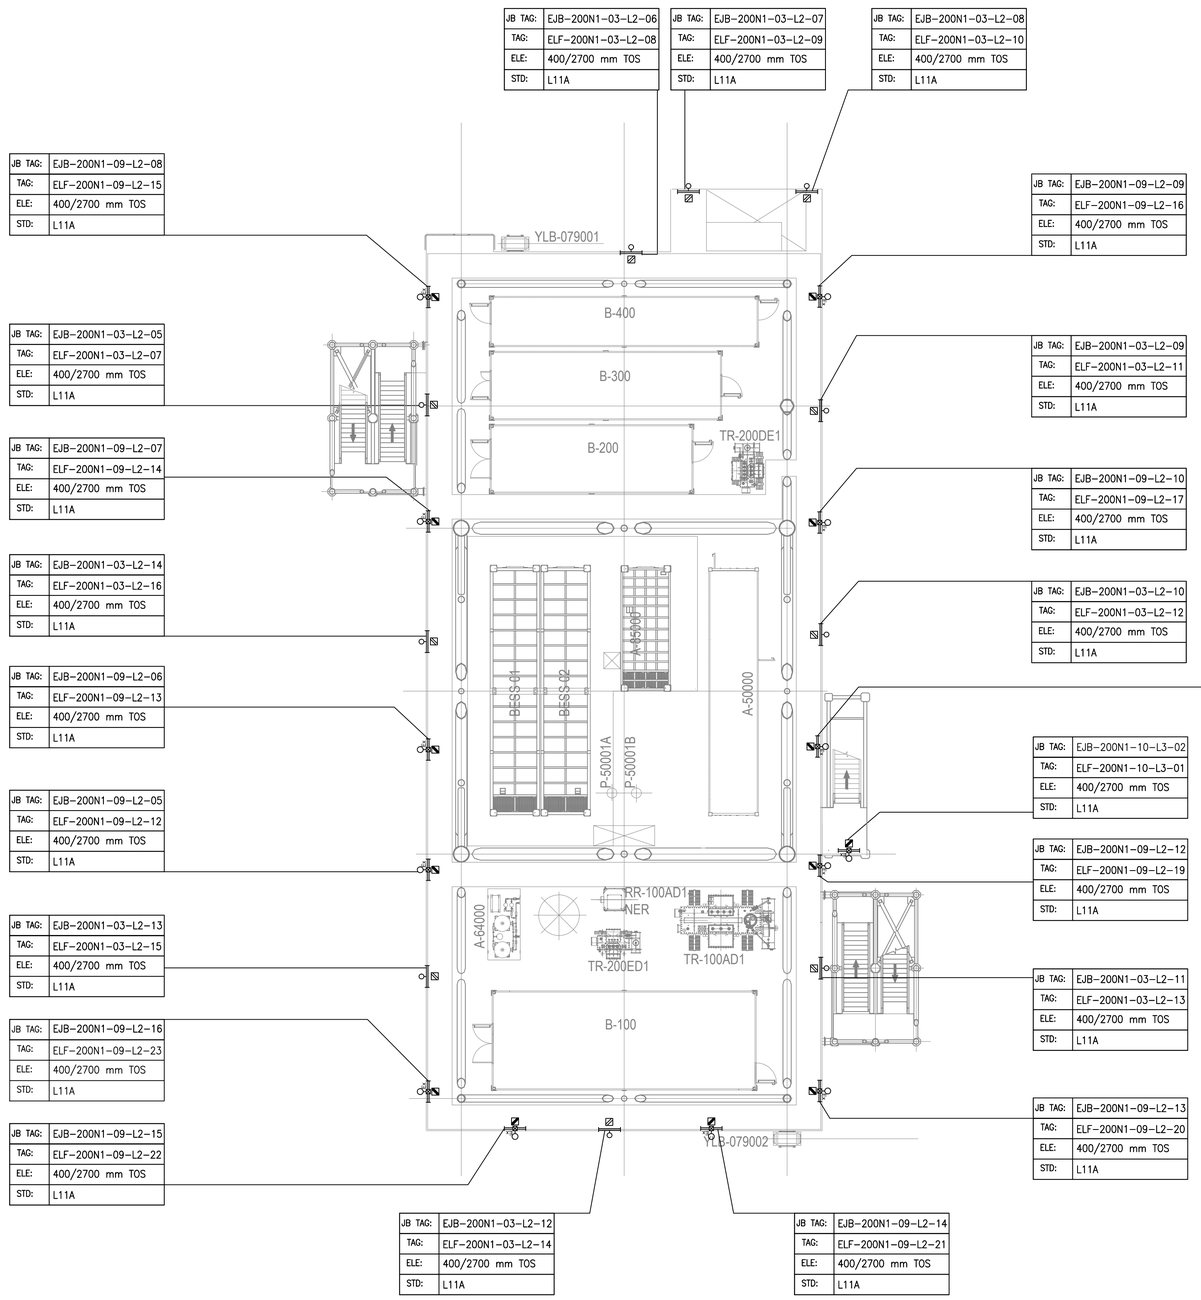

PLAN ON LOWER DECK
EL+23.310 T.O.S

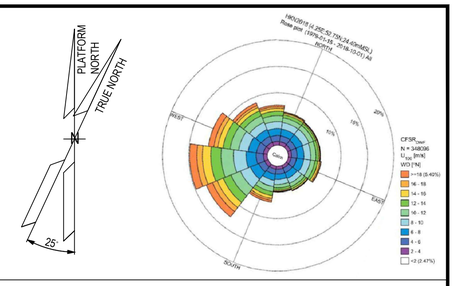

NOTES

1. ALL DIMENSIONS AND ELEVATIONS ARE GIVEN IN MM UNLESS OTHERWISE NOTED.
2. ELEVATIONS REFER TO T.O.S.
3. ELEVATION OF THE LAMPS ARE REFFERED TO THE BOTTOM OF THE LAMP.
4. FOR THE ELEVATION OF JB, REFER TO THE TYPICAL INSTALLATION.
5. SHEET 1 OF 2 SHOWS ONLY POLE MOUNTED TYPE LIGHTING FIXTURES, SHEET 2 OF 2 SHOWS ONLY SUSPENDED TYPE LIGHTING FIXTURES.

LEGEND

- EMERGENCY LIGHTING JB
- 60W LED EMERGENCY LUMINARIES
- 60W LED EMERGENCY LUMINARIES FIXTURE POLE MOUNTED
- NORMAL LIGHTING JB
- 45W LED NORMAL LUMINARIES
- 45W LED NORMAL LUMINARIES FIXTURE POLE MOUNTED
- WELDING SOCKET WITH INTEGRATED JB
- SMALL POWER SOCKET WITH INTEGRATED JB

JB TAG:	JB–TAG
TAG:	TAG
ELE:	ELEVATION
STD:	STANDARD

REFERENCE DOCUMENTS

123A90-DDL-PP-DL-70070	PLOT PLAN - LOWER & UPPER DECK
123A90-DDL-EL-DL-20101	ELECTRICAL EQUIPMENT LAYOUT - LOWER DECK
123A90-DDL-EL-DD-20091	ELECTRICAL TYPICAL INSTALLATION DETAILS - LIGHTING SYSTEM
123A90-DDL-EL-DD-20092	ELECTRICAL TYPICAL INSTALLATION DETAILS - POWER SYSTEM & CABLE INSTALLATION
123A90-DDL-EL-RE-20153	LIGHTING CALCULATION STUDY REPORT

REV.	DATE	DRN	CHKD	APPD	DESCRIPTION
01	06/08/24	ASR	FMA/AMA	FPA/DLO	ACCEPTED FOR CONSTRUCTION (AFC)
00	29/05/24	ASR	FMA/AMA	FPA/DLO	ISSUE FOR REVIEW (IFR)

CROSSWIND

ROSETTI MARINO

TITLE : BASE LOAD POWER HUB (BLPH)
LIGHTING & SOCKET LAYOUT – LOWER DECK


CONTRACT NO./TITLE CW-I-WP4-2023-05/HOLLANDSE KUST NOORD WIND PARK			SCALE 1:150
DRAWN ASR	CHECKED FMA/AMA	APPROVED FPA/DLO	DATE 06/08/24

A1	DRAWING NO. 123A90–DDL–EL–DL–20119	SHEET 1of2	REV. 01

File Name : 123A90-DDL-EL-DL-20119

DRAWING NO. 123A90-DDL-EL-DL-20119

REV. 01

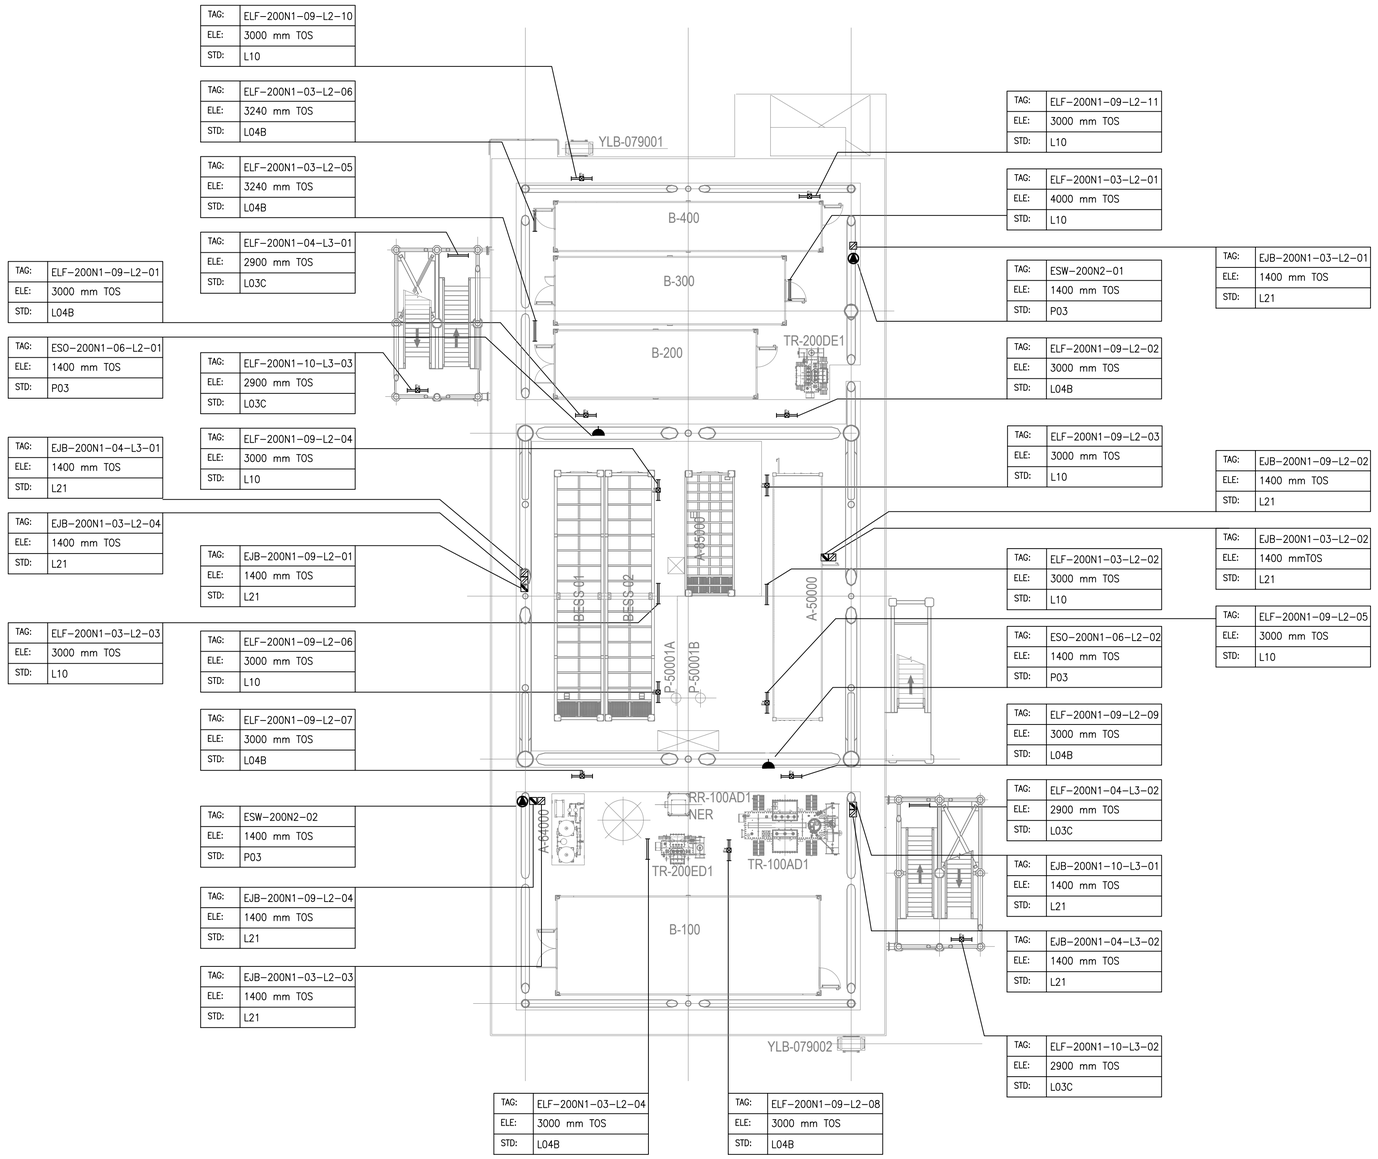

TAG:	ELF-200N1-09-L2-10
ELE:	3000 mm TOS
STD:	L10

TAG:	ELF-200N1-03-L2-06
ELE:	3240 mm TOS
STD:	L04B

TAG:	ELF-200N1-03-L2-05
ELE:	3240 mm TOS
STD:	L04B

TAG:	ELF-200N1-04-L3-01
ELE:	2900 mm TOS
STD:	L03C

TAG:	ELF-200N1-09-L2-01
ELE:	3000 mm TOS
STD:	L04B

TAG:	ESO-200N1-06-L2-01
ELE:	1400 mm TOS
STD:	P03

TAG:	ELF-200N1-10-L3-03
ELE:	2900 mm TOS
STD:	L03C

TAG:	ELF-200N1-09-L2-04
ELE:	3000 mm TOS
STD:	L10

TAG:	EJB-200N1-04-L3-01
ELE:	1400 mm TOS
STD:	L21

TAG:	EJB-200N1-03-L2-04
ELE:	1400 mm TOS
STD:	L21

TAG:	EJB-200N1-09-L2-01
ELE:	1400 mm TOS
STD:	L21

TAG:	ELF-200N1-03-L2-03
ELE:	3000 mm TOS
STD:	L10

TAG:	ELF-200N1-09-L2-06
ELE:	3000 mm TOS
STD:	L10

TAG:	ELF-200N1-09-L2-07
ELE:	3000 mm TOS
STD:	L04B

TAG:	ESW-200N2-02
ELE:	1400 mm TOS
STD:	P03

TAG:	EJB-200N1-09-L2-04
ELE:	1400 mm TOS
STD:	L21

TAG:	EJB-200N1-03-L2-03
ELE:	1400 mm TOS
STD:	L21

TAG:	ELF-200N1-03-L2-04
ELE:	3000 mm TOS
STD:	L04B

TAG:	ELF-200N1-09-L2-08
ELE:	3000 mm TOS
STD:	L04B

TAG:	ELF-200N1-09-L2-11
ELE:	3000 mm TOS
STD:	L10

TAG:	ELF-200N1-03-L2-01
ELE:	4000 mm TOS
STD:	L10

TAG:	ESW-200N2-01
ELE:	1400 mm TOS
STD:	P03

TAG:	ELF-200N1-09-L2-02
ELE:	3000 mm TOS
STD:	L04B

TAG:	ELF-200N1-09-L2-03
ELE:	3000 mm TOS
STD:	L10

TAG:	ELF-200N1-03-L2-02
ELE:	3000 mm TOS
STD:	L10

TAG:	ESO-200N1-06-L2-02
ELE:	1400 mm TOS
STD:	P03

TAG:	ELF-200N1-09-L2-09
ELE:	3000 mm TOS
STD:	L04B

TAG:	ELF-200N1-04-L3-02
ELE:	2900 mm TOS
STD:	L03C

TAG:	EJB-200N1-10-L3-01
ELE:	1400 mm TOS
STD:	L21

TAG:	EJB-200N1-04-L3-02
ELE:	1400 mm TOS
STD:	L21


TAG:	ELF-200N1-10-L3-02
ELE:	2900 mm TOS
STD:	L03C


TAG:	EJB-200N1-09-L2-02
ELE:	1400 mm TOS
STD:	L21

TAG:	EJB-200N1-03-L2-02
ELE:	1400 mmTOS
STD:	L21

TAG:	ELF-200N1-09-L2-05
ELE:	3000 mm TOS
STD:	L10

PLAN ON LOWER DECK
EL+23.310 T.O.S

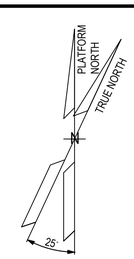

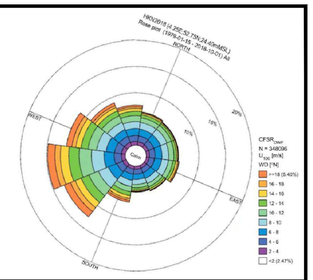

NOTES

1. ALL DIMENSIONS AND ELEVATIONS ARE GIVEN IN mm UNLESS OTHERWISE NOTED.
2. ELEVATIONS REFER TO T.O.S.
3. ELEVATION OF THE LAMPS ARE REFFERED TO THE BOTTOM OF THE LAMP.
4. FOR THE ELEVATION OF JB, REFER TO THE TYPICAL INSTALLATION.
5. SHEET 1 OF 2 SHOWS ONLY POLE MOUNTED TYPE LIGHTING FIXTURES, SHEET 2 OF 2 SHOWS ONLY SUSPENDED TYPE LIGHTING FIXTURES.

LEGEND

- EMERGENCY LIGHTING JB
- 60W LED EMERGENCY LUMINARIES
- 60W LED EMERGENCY LUMINARIES FIXTURE POLE MOUNTED
- NORMAL LIGHTING JB
- 45W LED NORMAL LUMINARIES
- 45W LED NORMAL LUMINARIES FIXTURE POLE MOUNTED
- WELDING SOCKET WITH INTEGRATED JB
- SMALL POWER SOCKET WITH INTEGRATED JB

JB TAG:	JB-TAG
TAG:	TAG
ELE:	ELEVATION
STD:	STANDARD

REFERENCE DOCUMENTS

123A90-DDL-PP-DL-70070	PLOT PLAN - LOWER & UPPER DECK
123A90-DDL-EL-DL-20101	ELECTRICAL EQUIPMENT LAYOUT - LOWER DECK
123A90-DDL-EL-DD-20091	ELECTRICAL TYPICAL INSTALLATION DETAILS - LIGHTING SYSTEM
123A90-DDL-EL-DD-20092	ELECTRICAL TYPICAL INSTALLATION DETAILS - POWER SYSTEM & CABLE INSTALLATION
123A90-DDL-EL-RE-20153	LIGHTING CALCULATION STUDY REPORT

REV.	DATE	DRN	CHKD	APPD	DESCRIPTION
01	06/08/24	ASR	FMA/AMA	FPA/DLO	ACCEPTED FOR CONSTRUCTION (AFC)
00	29/05/24	ASR	FMA/AMA	FPA/DLO	ISSUE FOR REVIEW (IFR)

CROSSWIND

ROSETTI MARINO

TITLE : BASE LOAD POWER HUB (BLPH)
LIGHTING & SOCKET LAYOUT – LOWER DECK

CONTRACT NO./TITLE CW-I-WP4-2023-05/HOLLANDSE KUST NOORD WIND PARK			SCALE 1:150
DRAWN ASR	CHECKED FMA/AMA	APPROVED FPA/DLO	DATE 06/08/24
A1	DRAWING NO. 123A90-DDL-EL-DL-20119	SHEET 2of2	REV. 01

File Name : 123A90-DDL-EL-DL-20119