

DRAWING NO. 123A90-DDL-EL-DL-20120

REV. 02

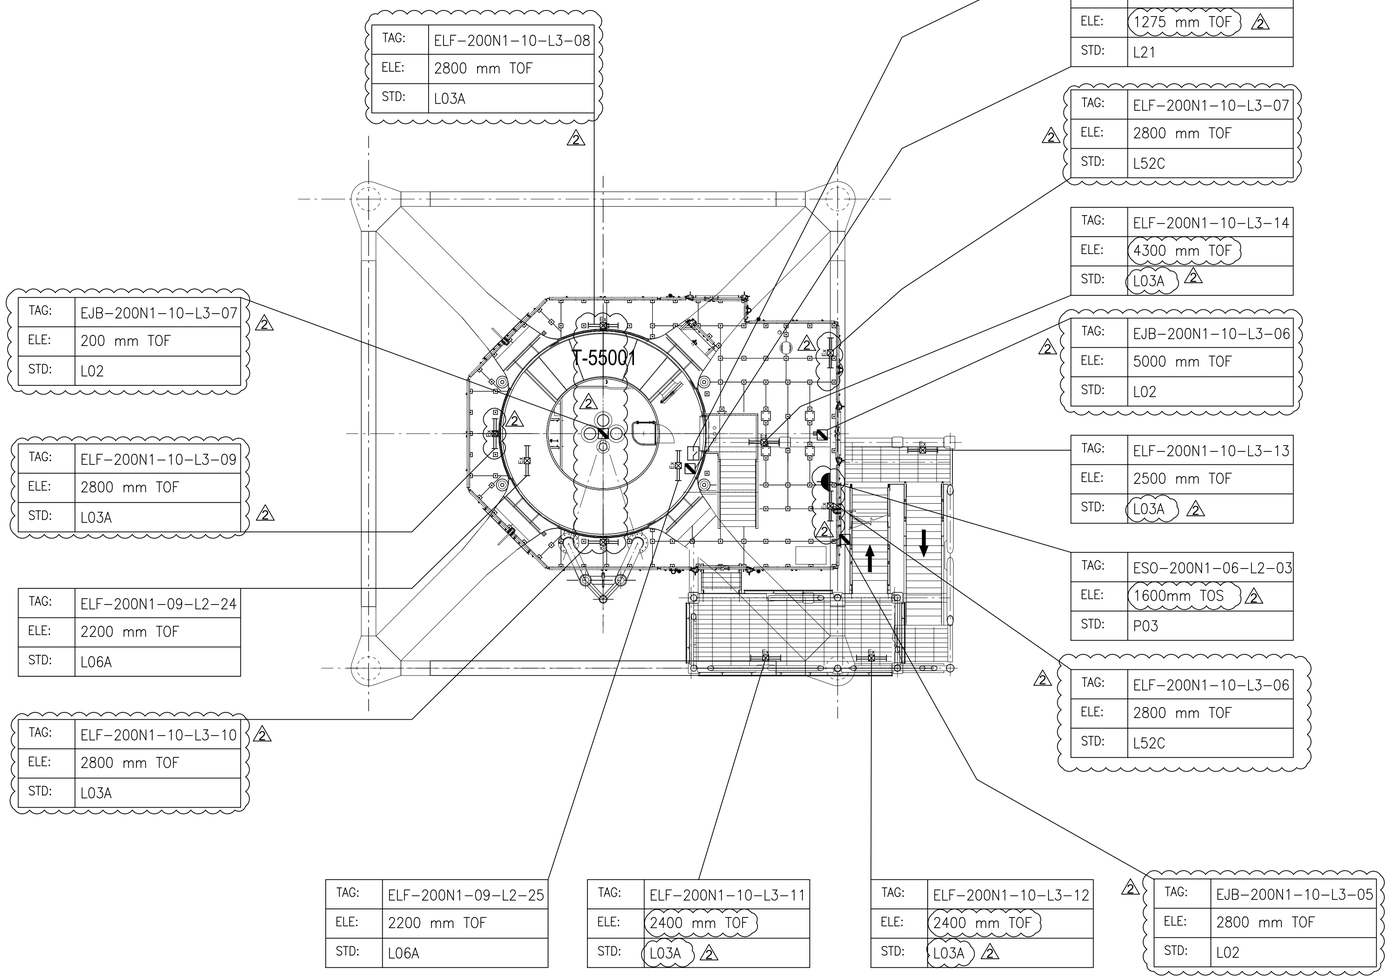

PLAN ON EXISTING PLATFORM AT EL.+16.860 T.O.S

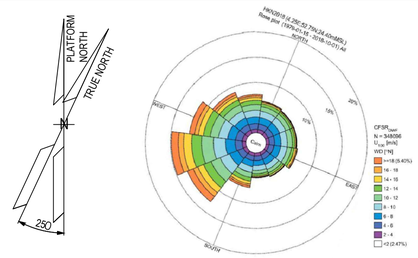

NOTES

1. ALL DIMENSIONS AND ELEVATIONS ARE GIVEN IN mm UNLESS OTHERWISE NOTED.
2. ELEVATIONS REFER TO T.O.S / T.O.F.
3. ELEVATION OF THE LAMPS ARE REFFERED TO THE BOTTOM OF THE LAMP.
4. ELEVATION OR STANDARD PRESENT IN THE MASK, WHERE JB AND FIXTURE ARE SHOWN, ARE RELATIVE TO THE ORDER OF THE TAGS, 1°ROW JB AND 2°ROW FIXTURE = ELEVATION JB / ELEVATION FIXTURE.

LEGEND

- EMERGENCY LIGHTING JB
- 60W LED EMERGENCY LUMINARIES
- 60W LED EMERGENCY LUMINARIES FIXTURE POLE MOUNTED
- SMALL POWER SOCKET WITH INTEGRATED JB
- LOCAL SWITCH IP66 TYPE

JB TAG:	JB–TAG
TAG:	TAG
ELE:	ELEVATION
STD:	STANDARD

T.O.S TOP OF STEEL
T.O.F TOP OF FOOTING (Walkway plan)

HOLDS

REFERENCE DOCUMENTS

123A90-DDL-EL-DL-20102	ELECTRICAL EQUIPMENT LAYOUT - TRANSITION PIECE
123A90-DDL-EL-DD-20091	ELECTRICAL TYPICAL INSTALLATION DETAILS - LIGHTING SYSTEM
123A90-DDL-PP-DL-70070	BASE LOAD POWER HUB (BLPH) - PLOT PLAN - LOWER AND UPPER DECK
123A90-DDL-EL-DD-20092	ELECTRICAL TYPICAL INSTALLATION DETAILS - POWER SYSTEM & CABLE INSTALLATION
123A90-DDL-EL-RE-20153	LIGHTING CALCULATION STUDY REPORT

REV.	DATE	DRN	CHKD	APPD	DESCRIPTION
02	07/10/24	AMA	CGI	DLO	ACCEPTED FOR CONSTRUCTION (AFC)
01	06/08/24	ASR	FMA/AMA	FPA/DLO	ACCEPTED FOR CONSTRUCTION (AFC)
00	04/06/24	ASR	FMA/AMA	FPA/DLO	ISSUE FOR REVIEW (IFR)

CROSSWIND

ROSETTI MARINO

TITLE : BASE LOAD POWER HUB (BLPH)
LIGHTING & SOCKET LAYOUT – BELOW LOWER DECK

CONTRACT NO./TITLE CW-I-WP4-2023-05/HOLLANDSE KUST NOORD WIND PARK			SCALE 1:100
DRAWN AMA	CHECKED CGI	APPROVED DLO	DATE 07/10/24
A1	DRAWING NO. 123A90-DDL-EL-DL-20120	SHEET 001	REV. 02

File Name : 123A90-DDL-EL-DL-20120