
| MARK | POS. | Q.TY | DENOMINATION | LENGTH (mm) | MATERIAL GRADE | STR. CAT. | WEIGHT (Kg) | P. SURF. (m^2) | NOTES |
|---|---|---|---|---|---|---|---|---|---|
| CWLPG002 | 1 | 2 | PL20x250 | 5719 | S420MLO | 2 | 447.7 | 6.18 | |
| CWLPG002 | 2 | 1 | PL15x960 | 5985 | S420MLO | 2 | 676.3 | 11.70 | |
| CWLPG002 | 29 | 2 | PL10x107.5 | 650 | S355MLO | 3 | 11.0 | 0.31 | |
| | | | | | | TOTALE | 1134.9 | 18.19 | |


1


1

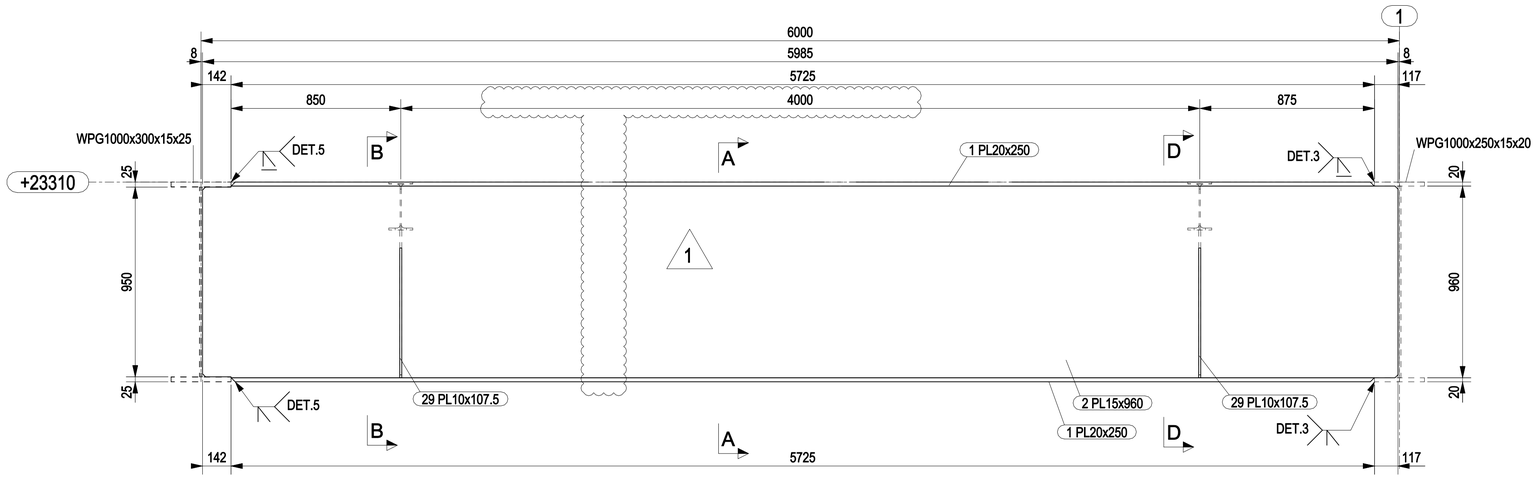




CWLPG002

WPG1000x250x15x20

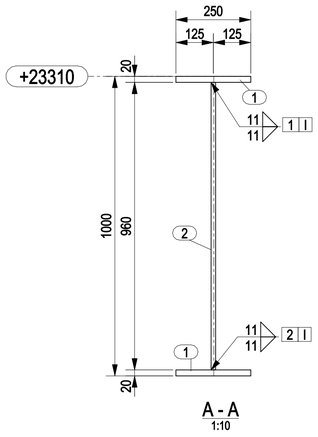


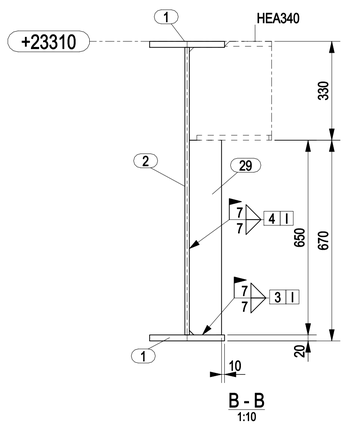
DETAIL 3

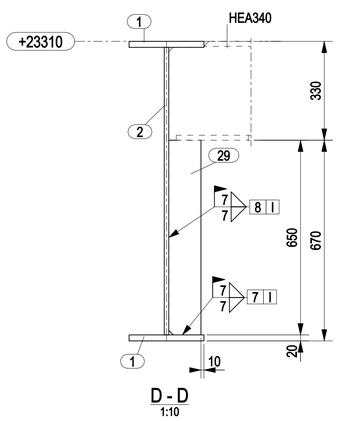


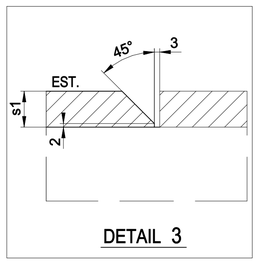
DETAIL 5

## NOTES

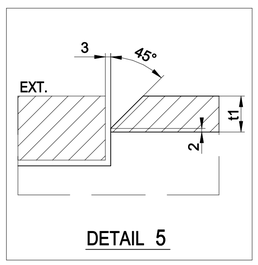1 – ALL DIMENSIONS AND ELEVATIONS ARE IN MILLIMETERS U.N.O.
2 – ALL ELEVATIONS ARE REFERED TO C.D.

## KEY PLAN

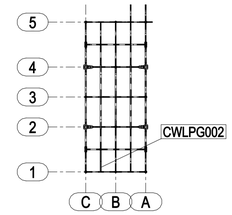


PLAN AT EL.+23310 TOS

## HOLDS

## REFERENCE DRAWINGS

| DWG No. | DESCRIPTION |
|---|---|
| 123A90-DDL-ST-DD-90049 | TOPSIDE-PRIMARY STEEL PLAN AT EL.+23310 TOS |

| REV. | DATE | DRN | CHKD | APPD | DESCRIPTION |
|---|---|---|---|---|---|
| 1 | 19/01/2024 | CM-TS | MR | DC | REVISED WHERE INDICATED |
| 0 | 17/11/2023 | CM-TS | MR | DC | ISSUED FOR CONSTRUCTION |

CROSSWIND

ROSETTI MARINO

TITLE :
BASE LOAD POWER HUB (BLPH)
TOP SIDES – PRIMARY PLAN AT EL. +23310 TOS
MARK CWLPG002

| CONTRACT NO./TITLE CW-I-WP4-2023-05/HOLLANDSE KUST NOORD WIND PARK | | | | SCALE 1:15 |
|---|---|---|---|---|
| DRAWN CM-TS | CHECKED M.ROSSI | APPROVED D.CASADIO | | DATE 19/01/2024 |
| A1 | DRAWING NO. 123A90-FDL-ST-DD-90001 | | SHEET 001 | REV. 1 |