


MARK	POS.	Q.TY	DENOMINATION	LENGTH (mm)	MATERIAL GRADE	STR. CAT.	WEIGHT (Kg)	P. SURF. (m^2)	NOTES
CWLPG004	1	2	PL20x250	5719	S420MLO	2	447.7	6.18	
CWLPG004	2	1	PL15x960	5985	S420MLO	2	676.3	11.70	
CWLPG004	29	2	PL10x107.5	650	S355MLO	3	11.0	0.31	
CWLPG004	34	1	PL12x107.5	490	S355MLO	3	5.0	0.12	
						TOTALE	1139.9	18.31	

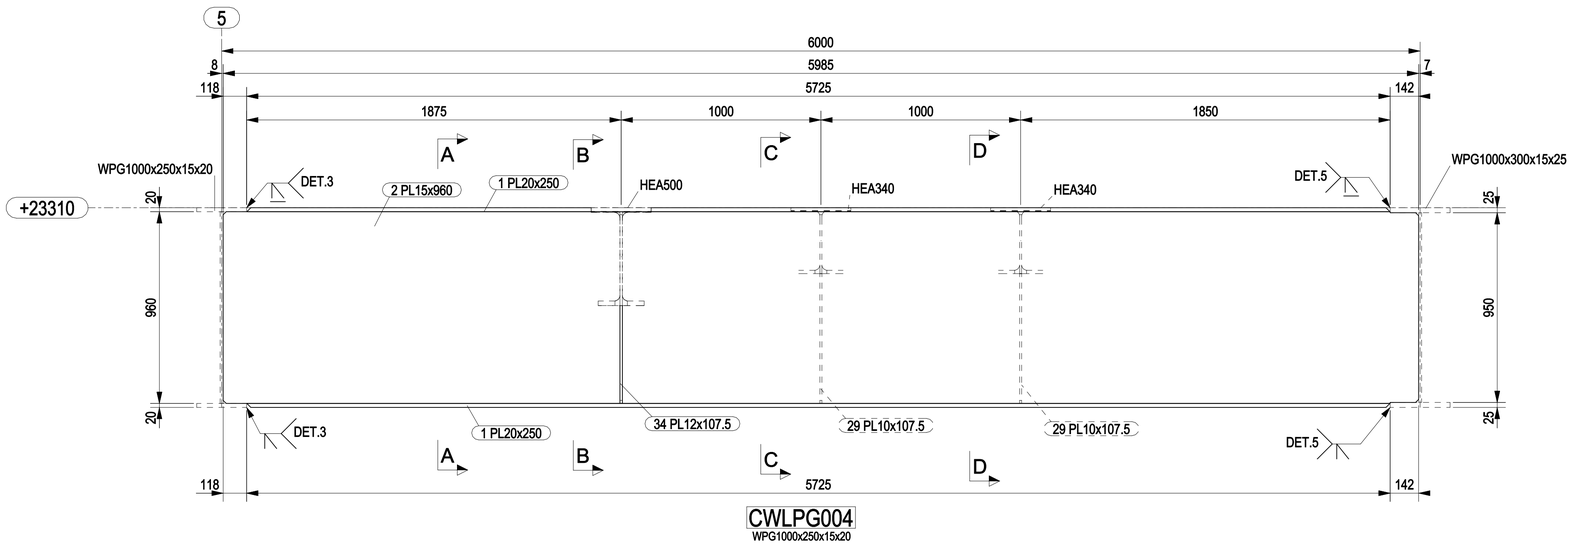


CWLPG004
WPG1000x250x15x20

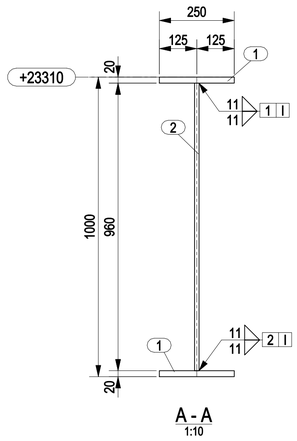


A - A
1:10

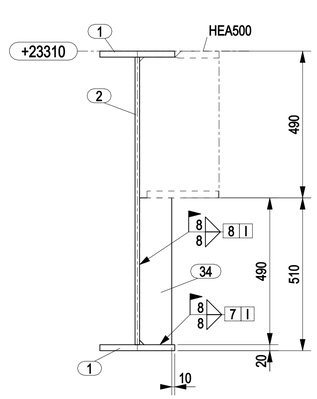


B - B
1:10

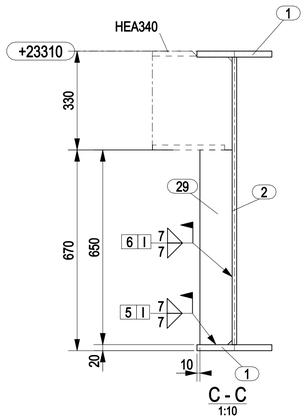


C - C
1:10

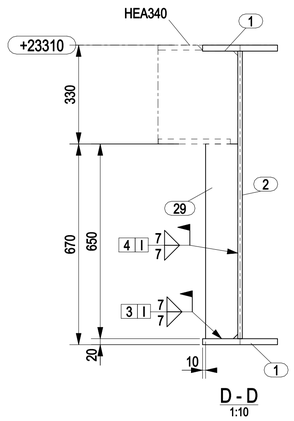

D - D
1:10

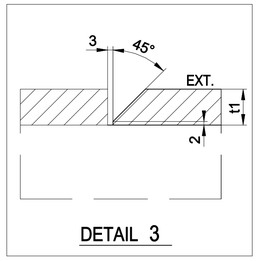

DETAIL 3

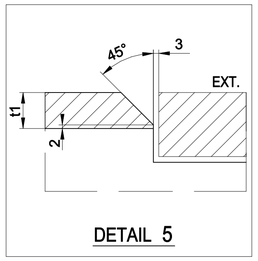


DETAIL 5

NOTES

1 – ALL DIMENSIONS AND ELEVATIONS ARE IN MILLIMETERS U.N.O.
2 – ALL ELEVATIONS ARE REFERED TO C.D.

KEY PLAN

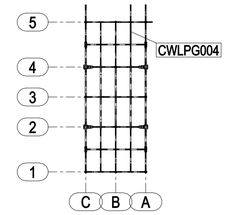

PLAN AT EL.+23310 TOS

HOLDS

REFERENCE DRAWINGS

DWG No.	DESCRIPTION
123A90-DDL-ST-DD-90049	TOPSIDE-PRIMARY STEEL PLAN AT EL.+23310 TOS

REV.	DATE	DRN	CHKD	APPD	DESCRIPTION
0	17/11/2023	CM-TS	MR	DC	ISSUED FOR CONSTRUCTION

CROSSWIND

ROSETTI MARINO

TITLE :
BASE LOAD POWER HUB (BLPH)
TOP SIDES – PRIMARY PLAN AT EL. +23310 TOS
MARK CWLPG004

CONTRACT NO./TITLE CW-I-WP4-2023-05/HOLLANDSE KUST NOORD WIND PARK				SCALE 1:15
DRAWN CM-TS	CHECKED M.ROSSI	APPROVED D.CASADIO		DATE 17/11/2023
A1	DRAWING NO. 123A90-FDL-ST-DD-90003		SHEET 001	REV. 0