

MARK	POS.	Q.TY	DENOMINATION	LENGTH (mm)	MATERIAL GRADE	STR. CAT.	WEIGHT (Kg)	P. SURF. (m^2)	NOTES
CWLPG010	9	2	PL25x400	8447	S420MLO	2	1320.6	14.34	
CWLPG010	10	1	PL15x950	8592	S420MLO	2	961.2	16.61	
CWLPG010	32	2	PL10x182.5	645	S355MLO	3	18.5	0.50	
						TOTALE	2300.2	31.46	

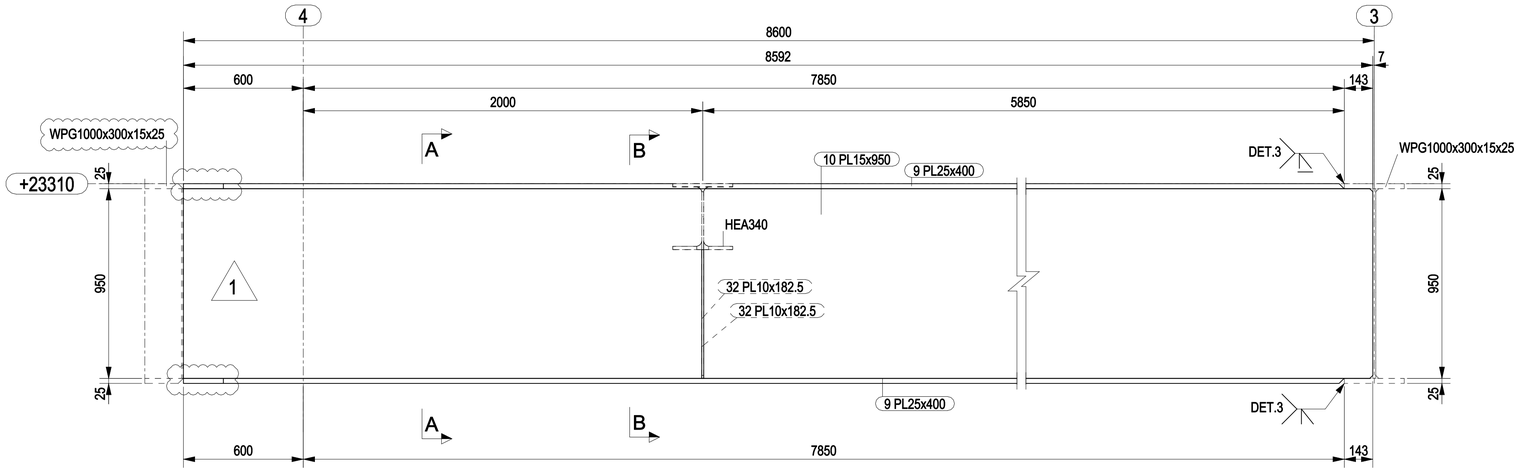


CWLPG010


WPG1000x400x15x25

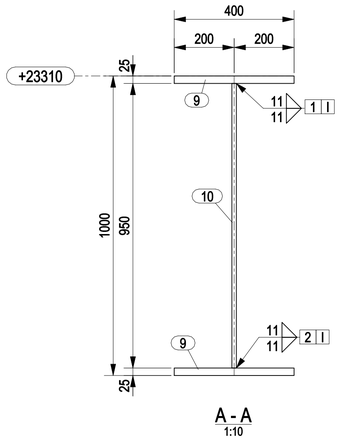

A - A
1:10

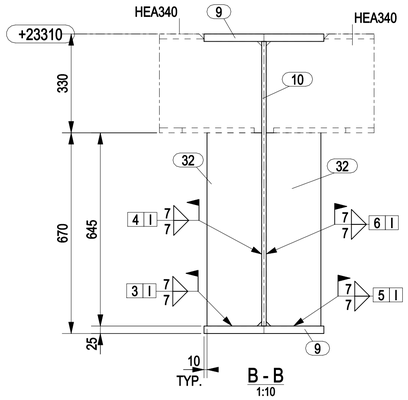

B - B
1:10

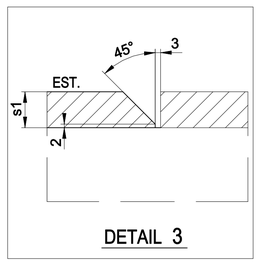


DETAIL 3

NOTES

1 – ALL DIMENSIONS AND ELEVATIONS ARE IN MILLIMETERS U.N.O.
2 – ALL ELEVATIONS ARE REFERED TO C.D.

KEY PLAN

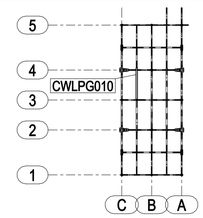

PLAN AT EL.+23310 TOS

HOLDS

REFERENCE DRAWINGS

DWG No.	DESCRIPTION
123A90-DDL-ST-DD-90049	TOPSIDE-PRIMARY STEEL PLAN AT EL.+23310 TOS

REV.	DATE	DRN	CHKD	APPD	DESCRIPTION
1	07/12/2023	CM–TS	MR	DC	REVISED WHERE INDICATED
0	17/11/2023	CM–TS	MR	DC	ISSUED FOR CONSTRUCTION

CROSSWIND

ROSETTI MARINO

TITLE :
BASE LOAD POWER HUB (BLPH)
TOP SIDES – PRIMARY PLAN AT EL. +23310 TOS
MARK CWLPG010

CONTRACT NO./TITLE CW–I–WP4–2023–05/HOLLANDSE KUST NOORD WIND PARK			SCALE 1:15
DRAWN CM–TS	CHECKED M.ROSSI	APPROVED D.CASADIO	DATE 07/12/2023

A1	DRAWING NO. 123A90–FDL–ST–DD–90009	SHEET 001	REV. 1