


MARK	POS.	Q.TY	DENOMINATION	LENGTH (mm)	MATERIAL GRADE	STR. CAT.	WEIGHT (Kg)	P. SURF. (m^2)	NOTES
CWLPG013	13	2	PL25x300	11947	S420MLO	2	1405.5	15.55	
CWLPG013	14	1	PL15x950	11947	S420MLO	2	1336.1	23.08	
CWLPG013	23	2	PL25x300	3434	S420MLO	2	401.9	4.48	
CWLPG013	24	1	PL15x950	3434	S420MLO	2	383.5	6.64	
CWLPG013	28	2	PL10x132.5	645	S355MLO	3	13.4	0.37	
CWLPG013	80	2	PL10x132.5	950	S355MLO	3	19.7	0.55	
						TOTALE	3560.1	50.67	

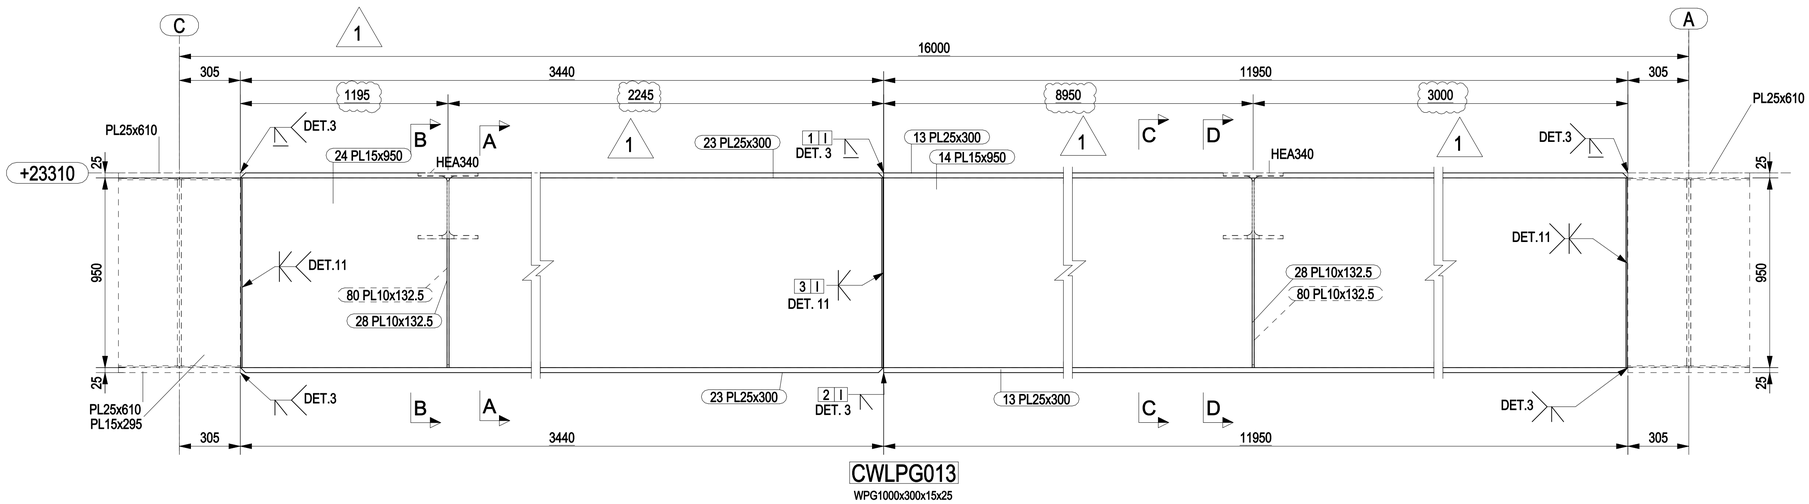


CWLPG013

WPG1000x300x15x25

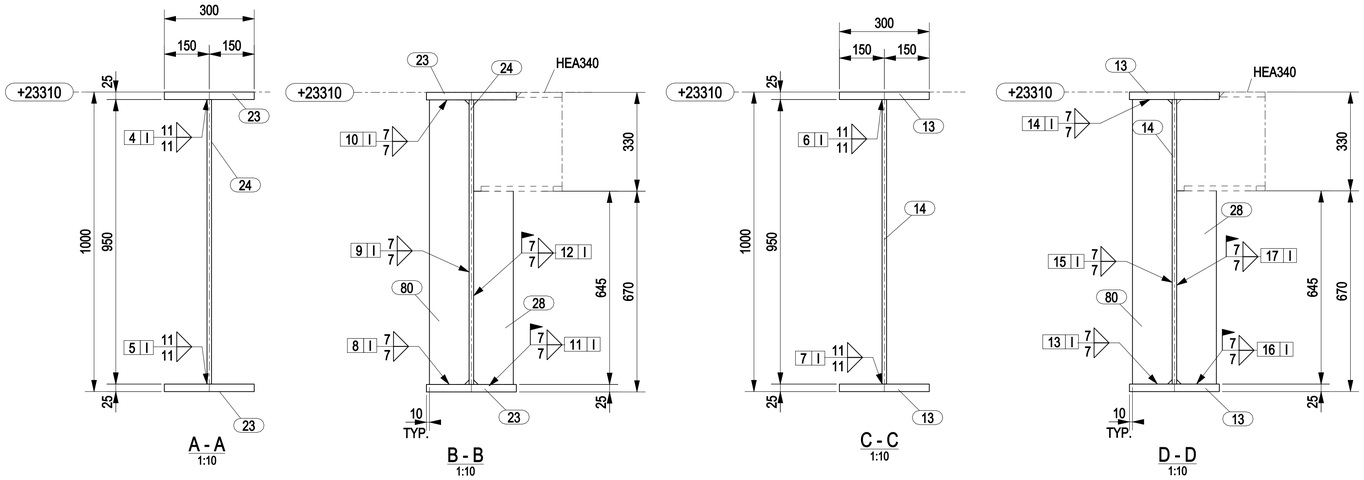

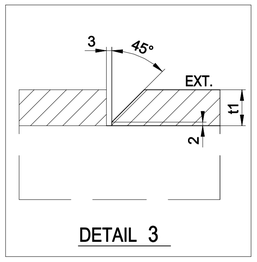

DETAIL 3

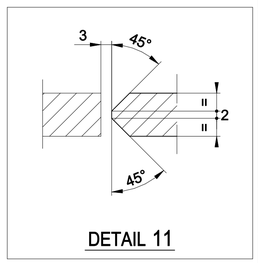


DETAIL 11

NOTES

1 – ALL DIMENSIONS AND ELEVATIONS ARE IN MILLIMETERS U.N.O.
2 – ALL ELEVATIONS ARE REFERED TO C.D.

KEY PLAN

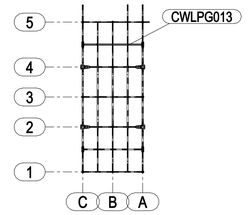

PLAN AT EL.+23310 TOS

HOLDS

REFERENCE DRAWINGS

DWG No.	DESCRIPTION
123A90-DDL-ST-DD-90049	TOPSIDE-PRIMARY STEEL PLAN AT EL.+23310 TOS

REV.	DATE	DRN	CHKD	APPD	DESCRIPTION
1	19/01/2024	CM-TS	MR	DC	REVISED WHERE INDICATED
0	17/11/2023	CM-TS	MR	DC	ISSUED FOR CONSTRUCTION

CROSSWIND

ROSETTI MARINO

TITLE :
BASE LOAD POWER HUB (BLPH)
TOP SIDES – PRIMARY PLAN AT EL. +23310 TOS
MARK CWLPG013

CONTRACT NO./TITLE CW-I-WP4-2023-05/HOLLANDSE KUST NOORD WIND PARK			SCALE 1:15
DRAWN CM-TS	CHECKED M.ROSSI	APPROVED D.CASADIO	DATE 17/11/2023
A1	DRAWING NO. 123A90-FDL-ST-DD-90012	SHEET 001	REV. 1