

MARK	POS.	Q.TY	DENOMINATION	LENGTH (mm)	MATERIAL GRADE	STR. CAT.	WEIGHT (Kg)	P. SURF. (m^2)	NOTES
CWLPG014	13	2	PL25x300	11947	S420MLO	2	1405.5	15.55	
CWLPG014	14	1	PL15x950	11947	S420MLO	2	1336.1	23.08	
CWLPG014	23	2	PL25x300	3434	S420MLO	2	401.9	4.48	
CWLPG014	24	1	PL15x950	3434	S420MLO	2	383.5	6.64	
						TOTALE	3527.0	49.75	

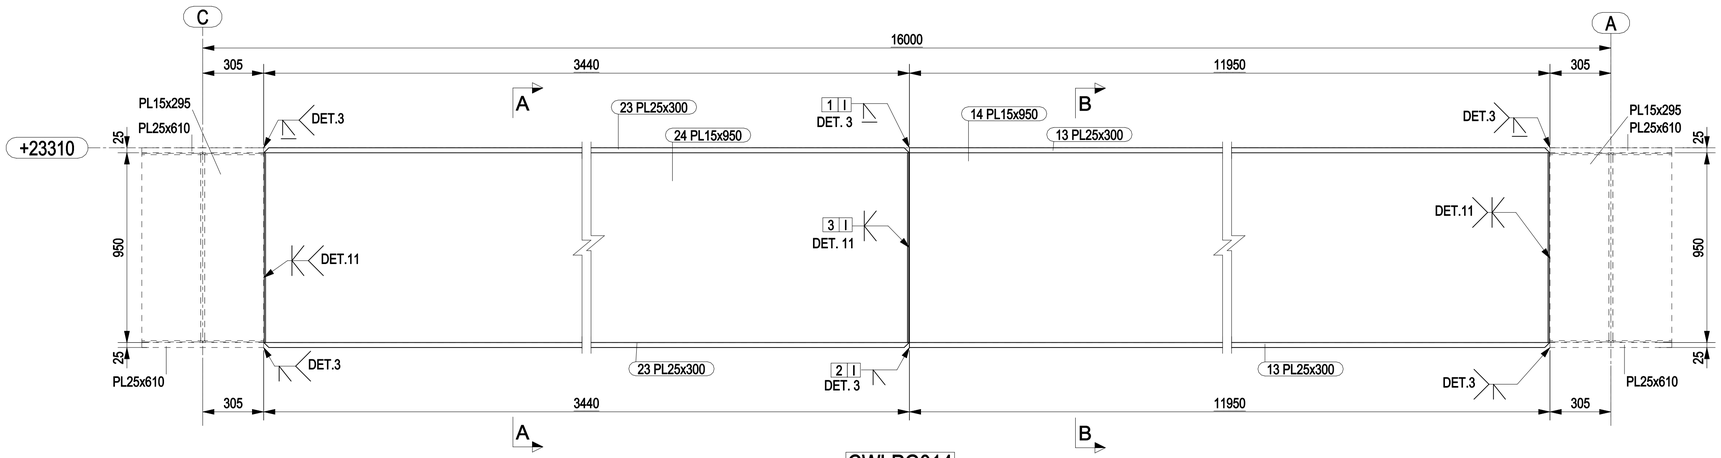


CWLPG014

WPG1000x300x15x25

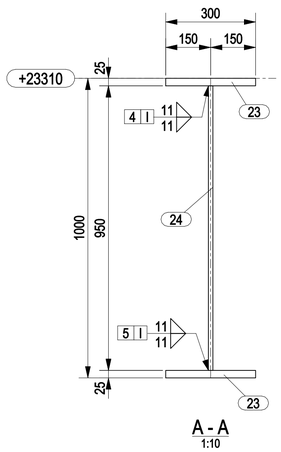


A - A

1:10

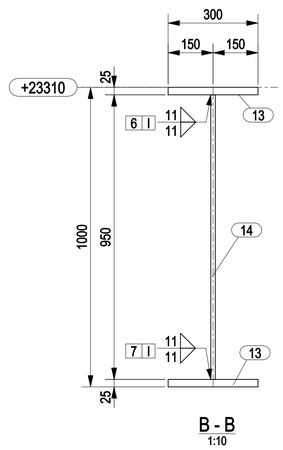


B - B

1:10

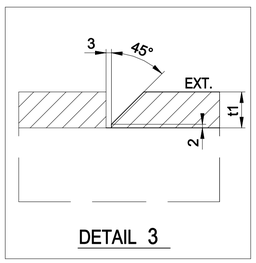

DETAIL 3

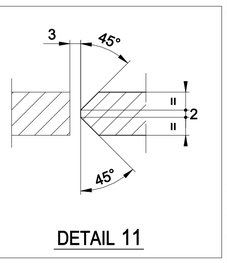


DETAIL 11

NOTES

1 – ALL DIMENSIONS AND ELEVATIONS ARE IN MILLIMETERS U.N.O.
2 – ALL ELEVATIONS ARE REFERED TO C.D.

KEY PLAN

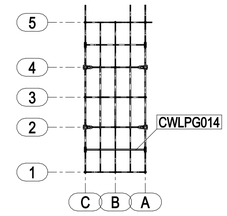

PLAN AT EL.+23310 TOS

HOLDS

REFERENCE DRAWINGS

DWG No.	DESCRIPTION
123A90-DDL-ST-DD-90049	TOPSIDE-PRIMARY STEEL PLAN AT EL.+23310 TOS

REV.	DATE	DRN	CHKD	APPD	DESCRIPTION
0	17/11/2023	CM-TS	MR	DC	ISSUED FOR CONSTRUCTION

CROSSWIND

ROSETTI MARINO

TITLE :

BASE LOAD POWER HUB (BLPH)
TOP SIDES – PRIMARY PLAN AT EL. +23310 TOS
MARK CWLPG014

CONTRACT NO./TITLE CW-I-WP4-2023-05/HOLLANDSE KUST NOORD WIND PARK				SCALE 1:15
DRAWN CM-TS	CHECKED M.ROSSI	APPROVED D.CASADIO		DATE 17/11/2023
A1	DRAWING NO. 123A90-FDL-ST-DD-90013		SHEET 001	REV. 0