

MARK	POS.	Q.TY	DENOMINATION	LENGTH (mm)	MATERIAL GRADE	STR. CAT.	WEIGHT (Kg)	P. SURF. (m^2)	NOTES
CWLPG028	6	2	PL25x300	5579	S420MLO	2	654.4	7.26	
CWLPG028	8	1	PL15x950	5828	S420MLO	2	651.4	11.26	
CWLPG028	78	2	PL10x132.5	645	S355MLO	3	13.4	0.37	
						TOTALE	1319.2	18.90	

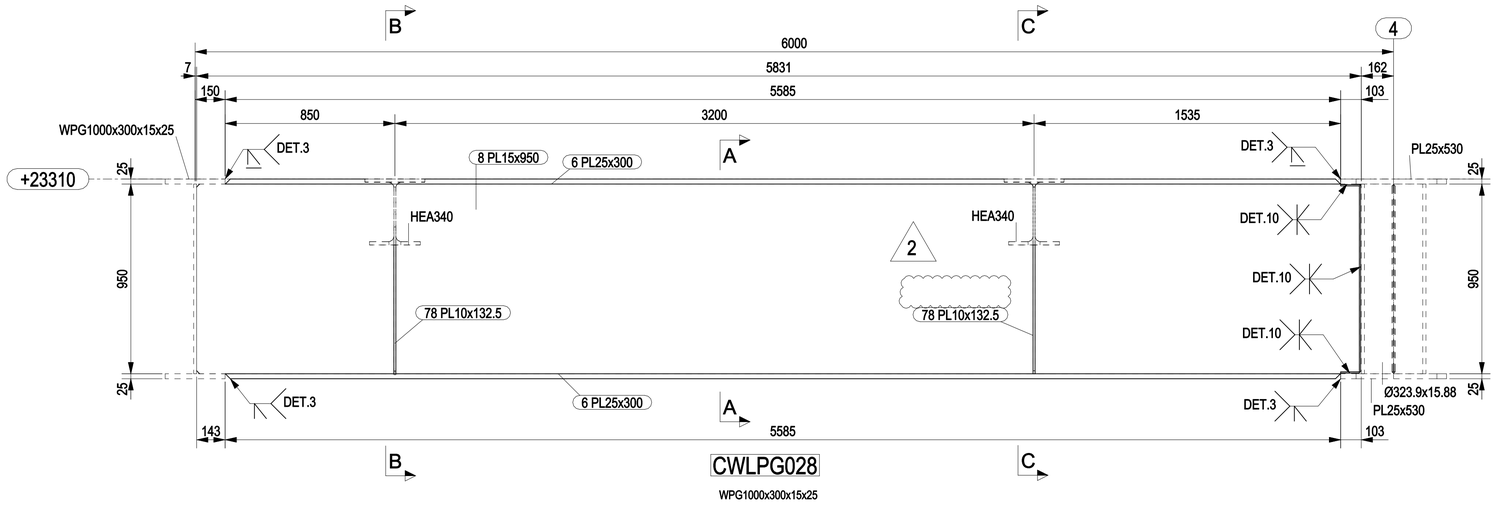


CWLPG028


WPG1000x300x15x25

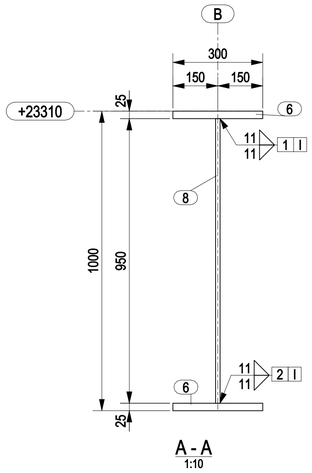


A - A
1:10

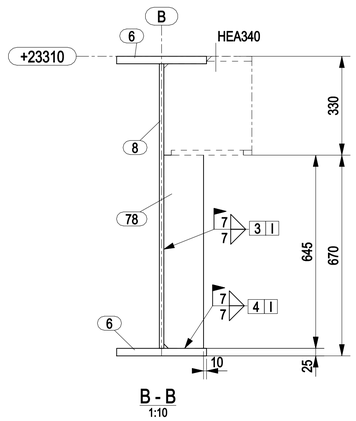


B - B
1:10

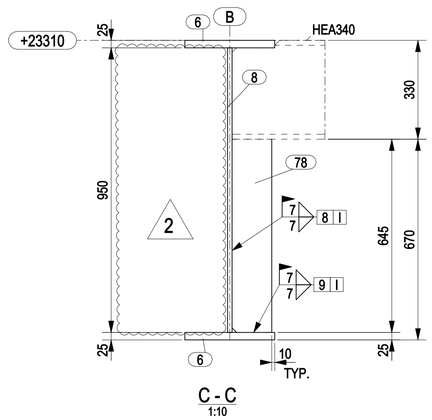

C - C
1:10

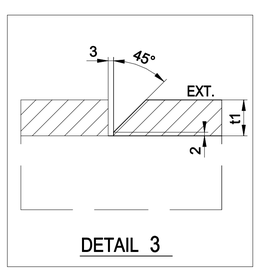

DETAIL 3

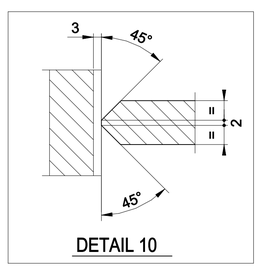


DETAIL 10

NOTES

1 – ALL DIMENSIONS AND ELEVATIONS ARE IN MILLIMETERS U.N.O.
2 – ALL ELEVATIONS ARE REFERED TO C.D.

KEY PLAN

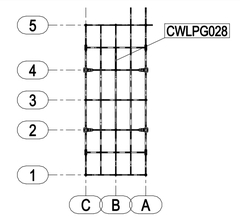

PLAN AT EL.+23310 TOS

HOLDS

REFERENCE DRAWINGS

DWG No.	DESCRIPTION
123A90-DDL-ST-DD-90049	TOPSIDE-PRIMARY STEEL PLAN AT EL.+23310 TOS

REV.	DATE	DRN	CHKD	APPD	DESCRIPTION
2	19/01/2024	CM-TS	MR	DC	REVISED WHERE INDICATED
1	07/12/2023	CM-TS	MR	DC	REVISED WHERE INDICATED
0	17/11/2023	CM-TS	MR	DC	ISSUED FOR CONSTRUCTION

CROSSWIND

ROSETTI MARINO

TITLE :
BASE LOAD POWER HUB (BLPH)
TOP SIDES – PRIMARY PLAN AT EL. +23310 TOS
MARK CWLPG028

CONTRACT NO./TITLE CW-I-WP4-2023-05/HOLLANDSE KUST NOORD WIND PARK			SCALE 1:15
DRAWN CM-TS	CHECKED M.ROSSI	APPROVED D.CASADIO	DATE 07/12/2023
A1	DRAWING NO. 123A90-FDL-ST-DD-90027	SHEET 001	REV. 2