



| MARK | POS. | Q.TY | DENOMINATION | LENGTH (mm) | MATERIAL GRADE | STR. CAT. | WEIGHT (Kg) | P. SURF. (m^2) | NOTES |
|---|---|---|---|---|---|---|---|---|---|
| CWLPG031 | 29 | 1 | PL10x107.5 | 650 | S355MLO | 3 | 5.5 | 0.15 | |
| CWLPG031 | 58 | 1 | PL10x107.5 | 960 | S355MLO | 3 | 8.1 | 0.23 | |
| CWLPG031 | 60 | 2 | PL20x250 | 7449 | S420MLO | 2 | 583.5 | 8.05 | |
| CWLPG031 | 61 | 1 | PL15x960 | 7654 | S420MLO | 2 | 864.2 | 14.93 | |
| | | | | | | TOTALE | 1461.2 | 23.37 | |

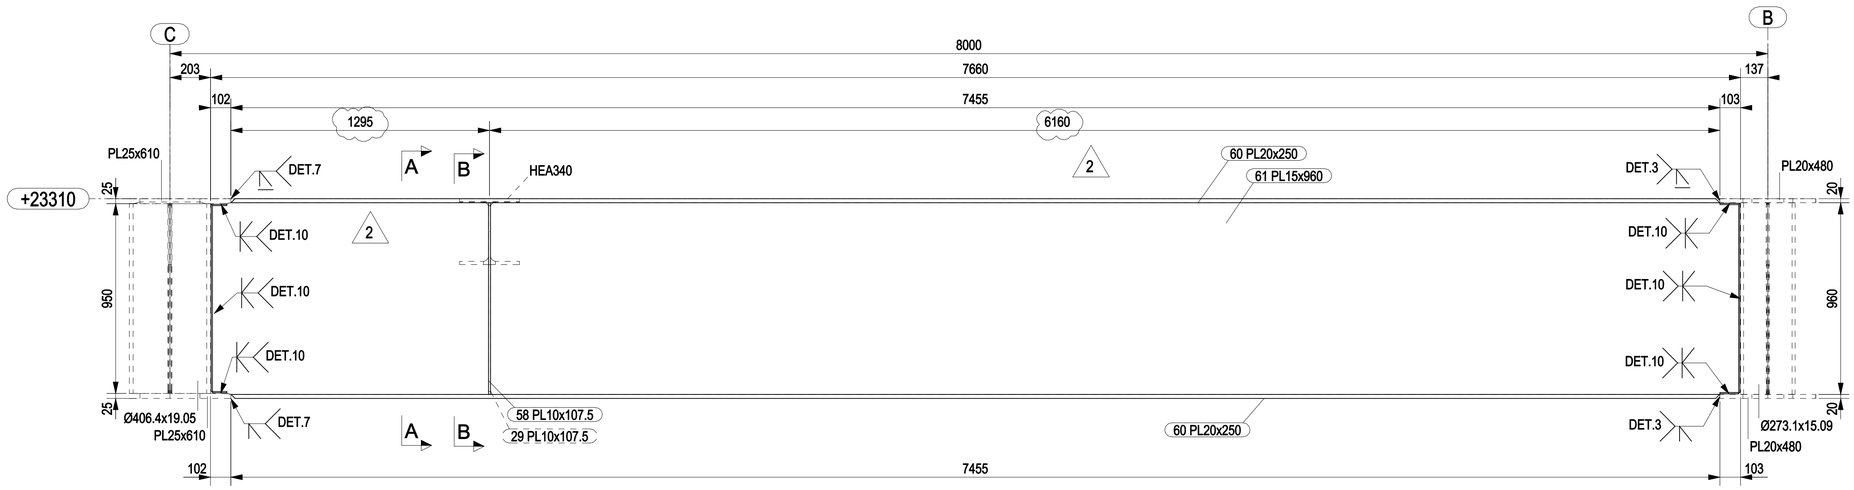




CWLPG031
WPG1000x250x15x20

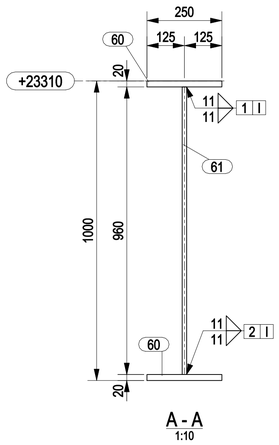

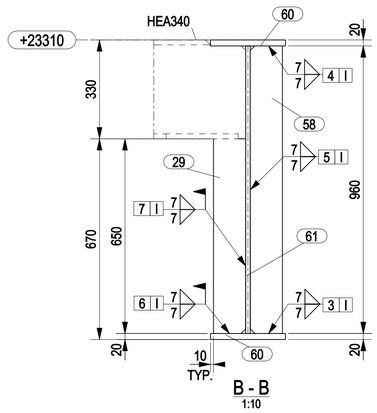


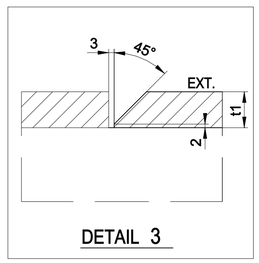
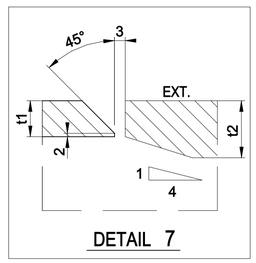
## NOTES

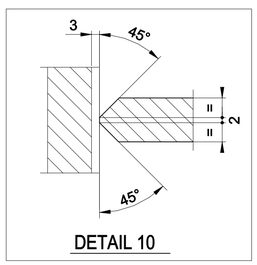1 – ALL DIMENSIONS AND ELEVATIONS ARE IN MILLIMETERS U.N.O.
2 – ALL ELEVATIONS ARE REFERED TO C.D.

## KEY PLAN

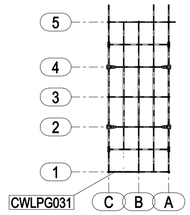


PLAN AT EL.+23310 TOS

## HOLDS

## REFERENCE DRAWINGS

| DWG No. | DESCRIPTION |
|---|---|
| 123A90-DDL-ST-DD-90049 | TOPSIDE-PRIMARY STEEL PLAN AT EL.+23310 TOS |

| REV. | DATE | DRN | CHKD | APPD | DESCRIPTION |
|---|---|---|---|---|---|
| 2 | 19/01/2024 | CM-TS | MR | DC | REVISED WHERE INDICATED |
| 1 | 24/11/2023 | CM-TS | MR | DC | REVISED WHERE INDICATED |
| 0 | 17/11/2023 | CM-TS | MR | DC | ISSUED FOR CONSTRUCTION |

CROSSWIND

ROSETTI MARINO

TITLE :
BASE LOAD POWER HUB (BLPH)
TOP SIDES – PRIMARY PLAN AT EL. +23310 TOS
MARK CWLPG031

| CONTRACT NO./TITLE CW-I-WP4-2023-05/HOLLANDSE KUST NOORD WIND PARK | | | SCALE 1:15 |
|---|---|---|---|
| DRAWN CM-TS | CHECKED M.ROSSI | APPROVED D.CASADIO | DATE 17/11/2023 |
| A1 | DRAWING NO. 123A90-FDL-ST-DD-90030 | SHEET 001 | REV. 2 |