

MARK	POS.	Q.TY	DENOMINATION	LENGTH (mm)	MATERIAL GRADE	STR. CAT.	WEIGHT (Kg)	P. SURF. (m^2)	NOTES
CWLPG032	54	2	PL12x130	485	S355MLO	3	11.9	0.28	
CWLPG032	55	3	PL10x130	645	S355MLO	3	19.7	0.55	
CWLPG032	56	3	PL10x130	950	S355MLO	3	29.0	0.80	
CWLPG032	74	2	PL25x300	4342	S420MLO	2	510.0	5.67	
CWLPG032	75	1	PL20x950	4444	S420MLO	2	662.0	8.65	
CWLPG032	83	2	PL12x130	485	S355MLO	3	11.8	0.28	
						TOTALE	1244.5	16.23	

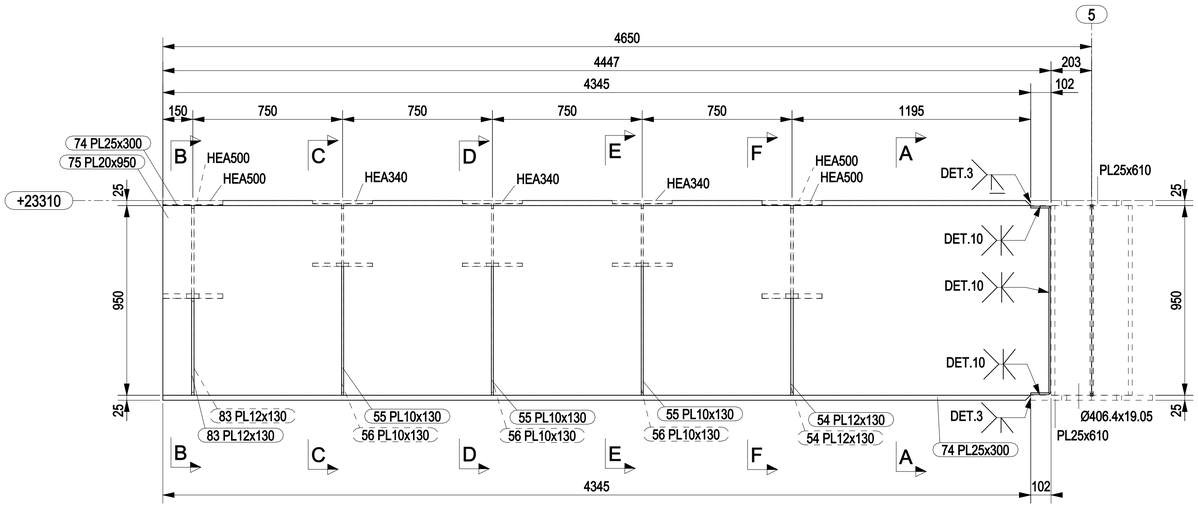


CWLPG032


WPG1000x300x20x25

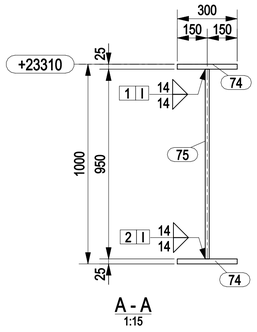


A - A
1:15

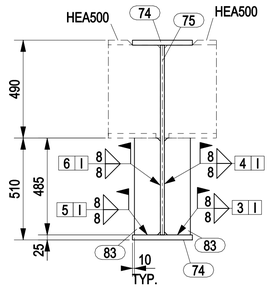


B - B
1:15

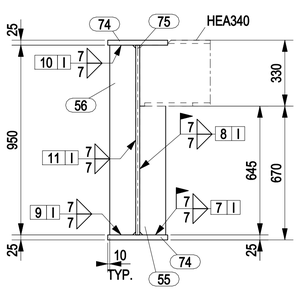


C - C
1:15

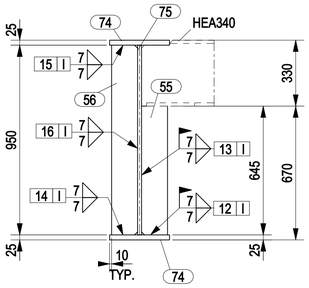


D - D
1:15

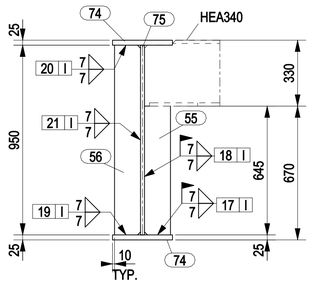


E - E
1:15

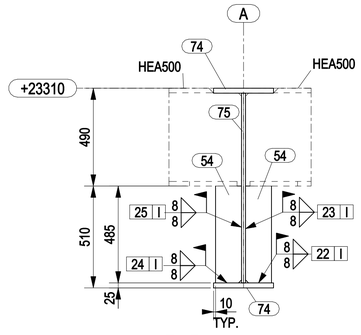

F - F
1:15

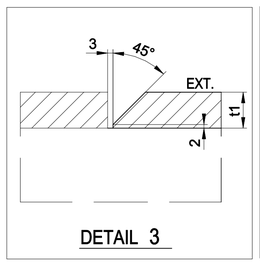

DETAIL 3

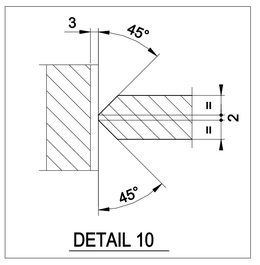


DETAIL 10

NOTES

1 – ALL DIMENSIONS AND ELEVATIONS ARE IN MILLIMETERS U.N.O.
2 – ALL ELEVATIONS ARE REFERED TO C.D.

KEY PLAN

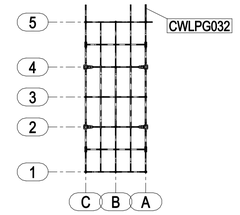

PLAN AT EL.+23310 TOS

HOLDS

REFERENCE DRAWINGS

DWG No.	DESCRIPTION
123A90-DDL-ST-DD-90049	TOPSIDE-PRIMARY STEEL PLAN AT EL.+23310 TOS

REV.	DATE	DRN	CHKD	APPD	DESCRIPTION
0	17/11/2023	CM-TS	MR	DC	ISSUED FOR CONSTRUCTION

CROSSWIND

ROSETTI MARINO

TITLE :
BASE LOAD POWER HUB (BLPH)
TOP SIDES – PRIMARY PLAN AT EL. +23310 TOS
MARK CWLPG032

CONTRACT NO./TITLE CW-I-WP4-2023-05/HOLLANDSE KUST NOORD WIND PARK				SCALE 1:15
DRAWN CM-TS	CHECKED M.ROSSI	APPROVED D.CASADIO		DATE 17/11/2023
A1	DRAWING NO. 123A90-FDL-ST-DD-90031		SHEET 001	REV. 0