


MARK	POS.	Q.TY	DENOMINATION	LENGTH (mm)	MATERIAL GRADE	STR. CAT.	WEIGHT (Kg)	P. SURF. (m^2)	NOTES
CWLPG033	55	3	PL10x130	645	S355MLO	3	19.7	0.55	
CWLPG033	56	2	PL10x130	950	S355MLO	3	19.4	0.54	
CWLPG033	70	2	PL25x300	4914	S420MLO	2	576.1	6.40	
CWLPG033	71	1	PL20x950	5016	S420MLO	2	746.7	9.75	
						TOTALE	1361.9	17.23	

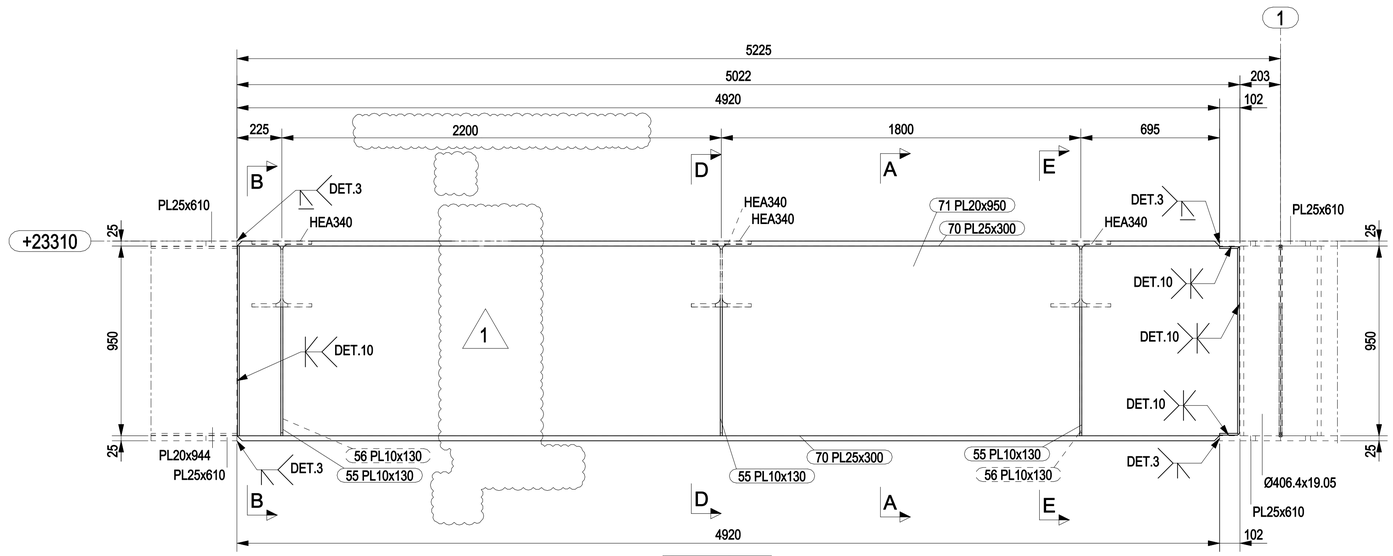


CWLPG033

WPG1000x300x20x25

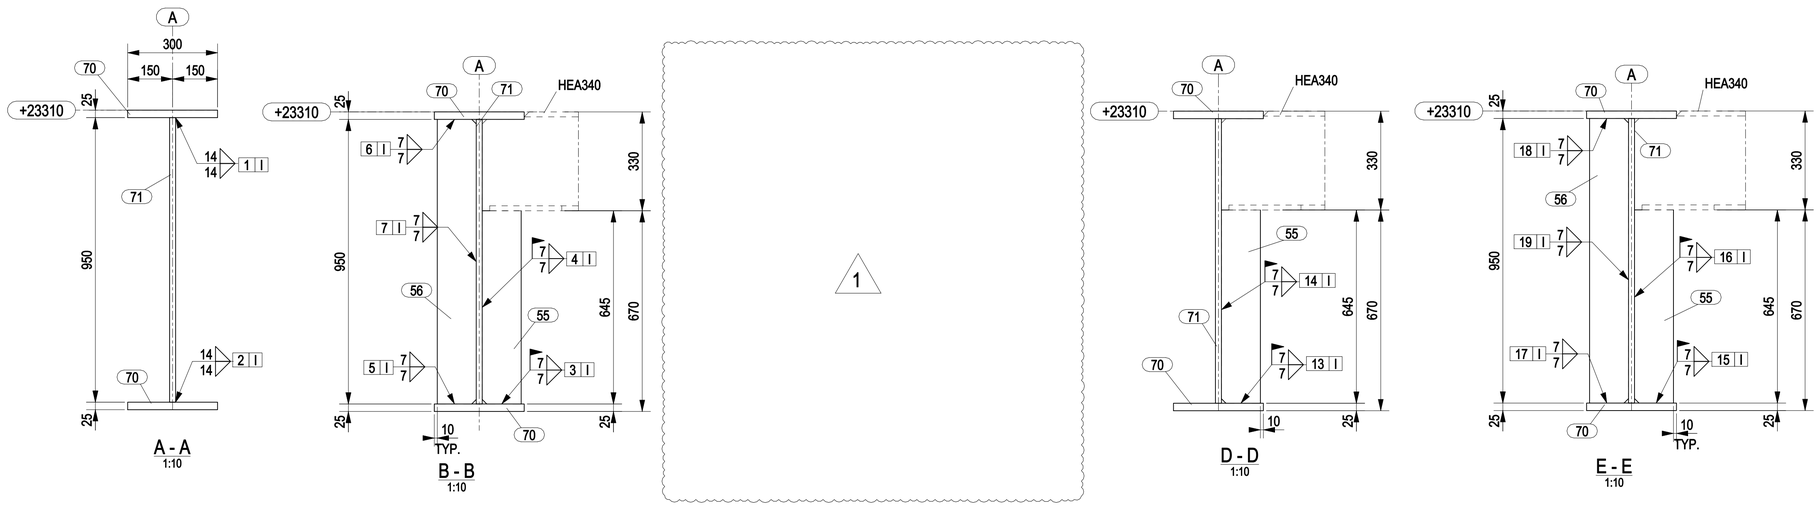

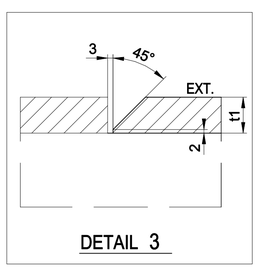

DETAIL 3

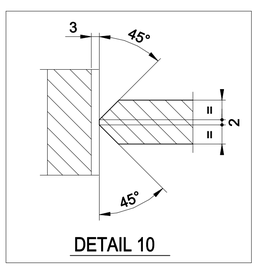


DETAIL 10

NOTES

1 – ALL DIMENSIONS AND ELEVATIONS ARE IN MILLIMETERS U.N.O.
2 – ALL ELEVATIONS ARE REFERED TO C.D.

KEY PLAN

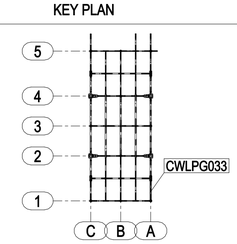

PLAN AT EL.+23310 TOS

HOLDS

REFERENCE DRAWINGS

DWG No.	DESCRIPTION
123A90-DDL-ST-DD-90049	TOPSIDE-PRIMARY STEEL PLAN AT EL.+23310 TOS

REV.	DATE	DRN	CHKD	APPD	DESCRIPTION
1	19/01/2024	CM-TS	MR	DC	REVISED WHERE INDICATED
0	17/11/2023	CM-TS	MR	DC	ISSUED FOR CONSTRUCTION

CROSSWIND

ROSETTI MARINO

TITLE :
BASE LOAD POWER HUB (BLPH)
TOP SIDES – PRIMARY PLAN AT EL. +23310 TOS
MARK CWLPG033

CONTRACT NO./TITLE CW-I-WP4-2023-05/HOLLANDSE KUST NOORD WIND PARK			SCALE 1:15
DRAWN CM-TS	CHECKED M.ROSSI	APPROVED D.CASADIO	DATE 17/11/2023

A1	DRAWING NO. 123A90-FDL-ST-DD-90032	SHEET 001	REV. 1