

MARK	POS.	Q.TY	DENOMINATION	LENGTH (mm)	MATERIAL GRADE	STR. CAT.	WEIGHT (Kg)	P. SURF. (m^2)	NOTES
CWLPG038	57	1	PL10x107.5	650	S355MLO	3	5.5	0.15	
CWLPG038	58	1	PL10x107.5	960	S355MLO	3	8.1	0.23	
CWLPG038	60	2	PL20x250	7449	S420MLO	2	583.5	8.05	
CWLPG038	61	1	PL15x960	7654	S420MLO	2	864.2	14.93	
						TOTALE	1461.2	23.37	

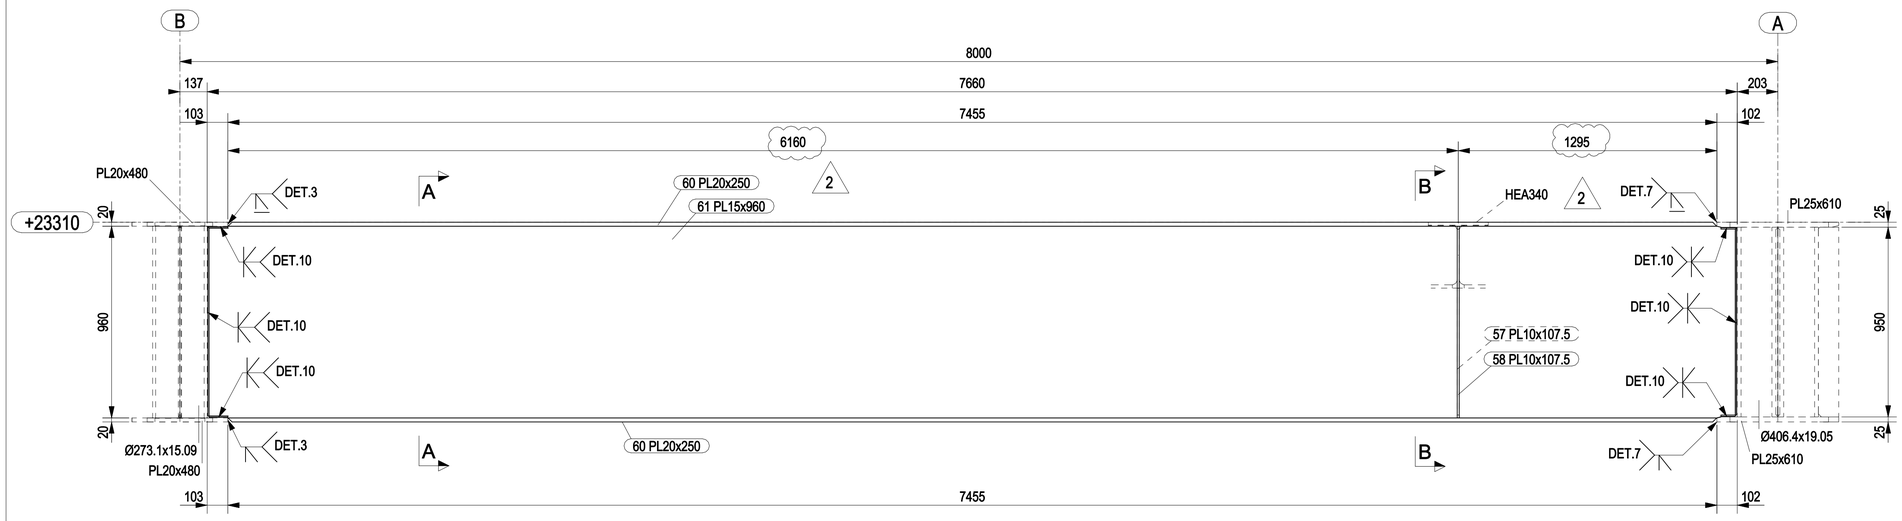


CWLPG038


WPG1000x250x15x20

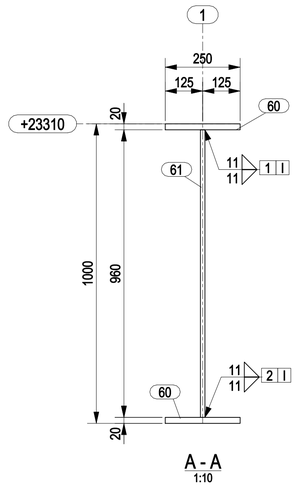


A - A
1:10

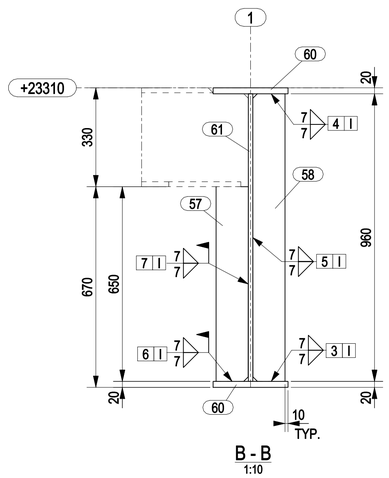


B - B
1:10

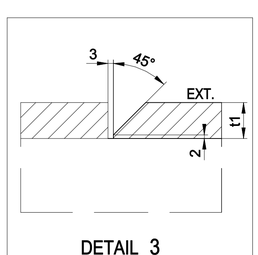

DETAIL 3

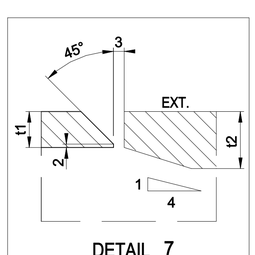

DETAIL 7

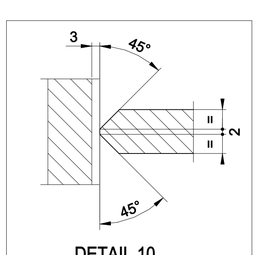


DETAIL 10

NOTES

1 – ALL DIMENSIONS AND ELEVATIONS ARE IN MILLIMETERS U.N.O.
2 – ALL ELEVATIONS ARE REFERED TO C.D.

KEY PLAN

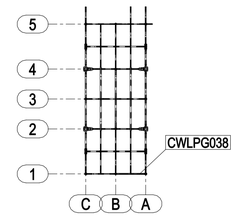

PLAN AT EL.+23310 TOS

HOLDS

REFERENCE DRAWINGS

DWG No.	DESCRIPTION
123A90-DDL-ST-DD-90049	TOPSIDE-PRIMARY STEEL PLAN AT EL.+23310 TOS

REV.	DATE	DRN	CHKD	APPD	DESCRIPTION
2	19/01/2024	CM-TS	MR	DC	REVISED WHERE INDICATED
1	24/11/2023	CM-TS	MR	DC	REVISED WHERE INDICATED
0	17/11/2023	CM-TS	MR	DC	ISSUED FOR CONSTRUCTION

CROSSWIND

ROSETTI MARINO

TITLE :
BASE LOAD POWER HUB (BLPH)
TOP SIDES – PRIMARY PLAN AT EL. +23310 TOS
MARK CWLPG038

CONTRACT NO./TITLE CW-I-WP4-2023-05/HOLLANDSE KUST NOORD WIND PARK			SCALE 1:15
DRAWN CM-TS	CHECKED M.ROSSI	APPROVED D.CASADIO	DATE 17/11/2023
A1	DRAWING NO. 123A90-FDL-ST-DD-90037	SHEET 001	REV. 2