



MARK	POS.	Q.TY	DENOMINATION	LENGTH (mm)	MATERIAL GRADE	STR. CAT.	WEIGHT (Kg)	P. SURF. (m^2)	NOTES
CWLPG039	59	1	PL10x107.5	650	S355MLO	3	5.5	0.15	
CWLPG039	64	2	PL20x250	1482	S420MLO	2	115.7	1.61	
CWLPG039	65	1	PL15x960	1584	S420MLO	2	178.5	3.11	
						TOTALE	299.6	4.87	

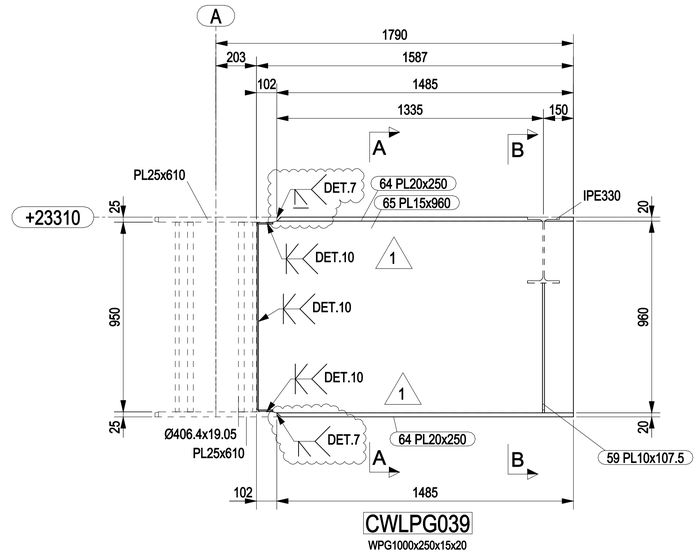


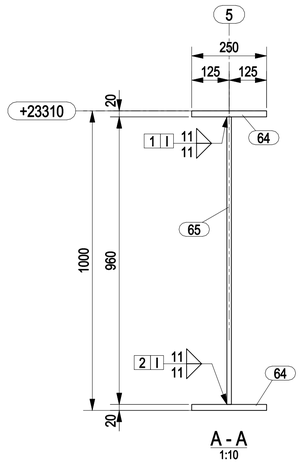

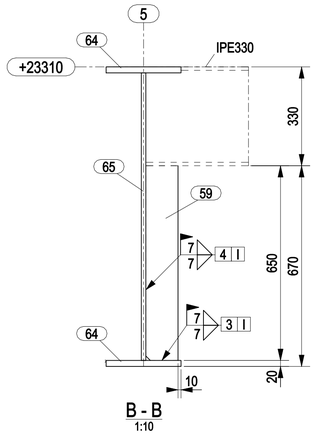

1

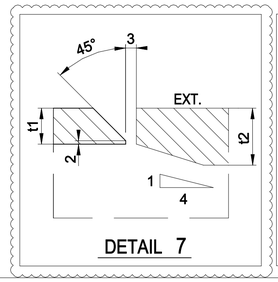


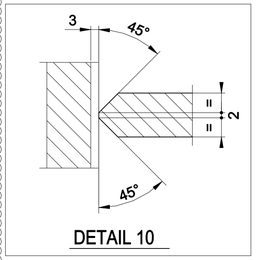

NOTES

1 – ALL DIMENSIONS AND ELEVATIONS ARE IN MILLIMETERS U.N.O.
2 – ALL ELEVATIONS ARE REFERED TO C.D.

KEY PLAN

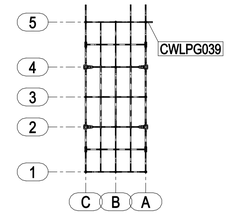

PLAN AT EL.+23310 TOS

HOLDS

REFERENCE DRAWINGS

DWG No.	DESCRIPTION
123A90-DDL-ST-DD-90049	TOPSIDE-PRIMARY STEEL PLAN AT EL.+23310 TOS

REV.	DATE	DRN	CHKD	APPD	DESCRIPTION
1	24/11/2023	CM–TS	MR	DC	REVISED WHERE INDICATED
0	17/11/2023	CM–TS	MR	DC	ISSUED FOR CONSTRUCTION

CROSSWIND

ROSETTI MARINO

TITLE :
BASE LOAD POWER HUB (BLPH)
TOP SIDES – PRIMARY PLAN AT EL. +23310 TOS
MARK CWLPG039

CONTRACT NO./TITLE CW–I–WP4–2023–05/HOLLANDSE KUST NOORD WIND PARK			SCALE 1:15
DRAWN CM–TS	CHECKED M.ROSSI	APPROVED D.CASADIO	DATE 17/11/2023
A1	DRAWING NO. 123A90–FDL–ST–DD–90038	SHEET 001	REV. 1