

MARK	POS.	Q.TY	DENOMINATION	LENGTH (mm)	MATERIAL GRADE	STR. CAT.	WEIGHT (Kg)	P. SURF. (m^2)	NOTES
CWLPG043	66	2	PL25x400	3969	S420MLO	2	619.8	6.76	
CWLPG043	67	1	PL20x950	3969	S420MLO	2	590.8	7.72	
CWLPG043	76	2	PL10x180	645	S355MLO	3	18.2	0.50	
CWLPG043	77	1	PL10x180	950	S355MLO	3	13.4	0.36	
CWLPG043	88	1	PL10x180	735	S355MLO	3	10.4	0.28	
						TOTALE	1252.6	15.62	

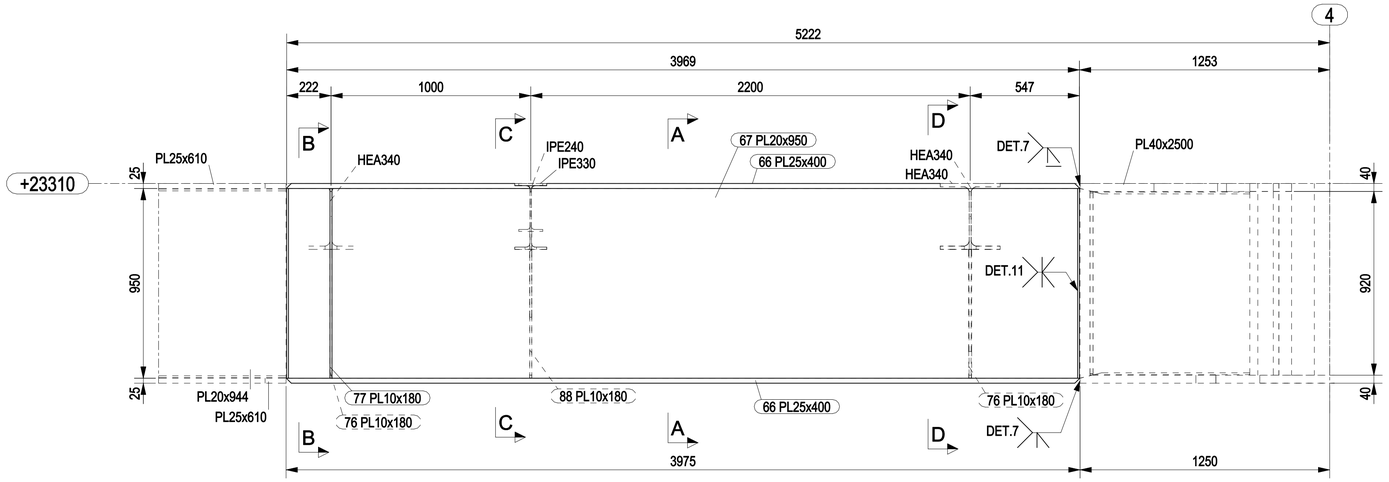


CWLPG043

WPG1000x400x20x25

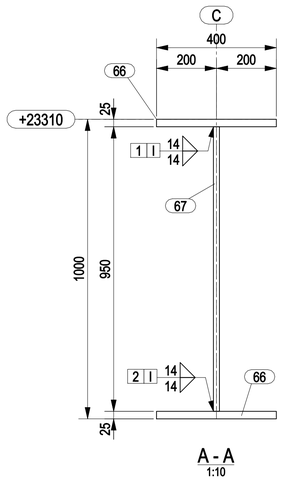


A - A

1:10

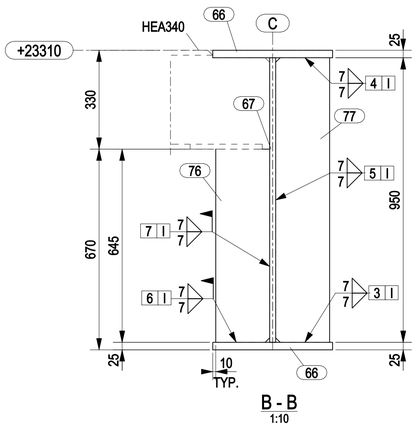


B - B

1:10

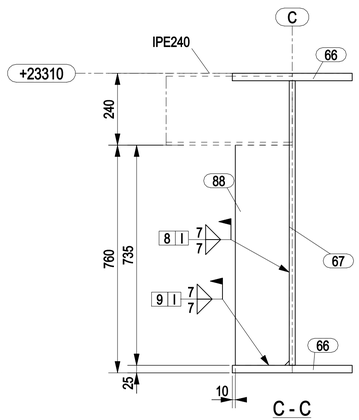


C - C

1:10

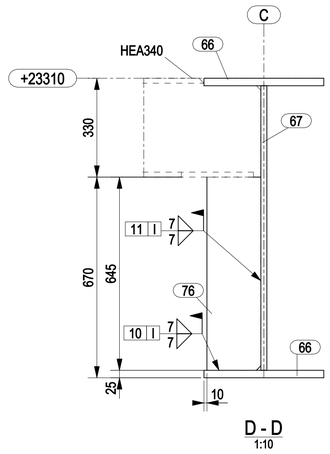


D - D

1:10

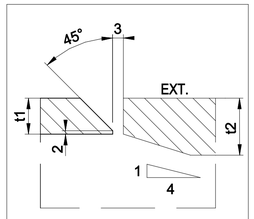

DETAIL 7

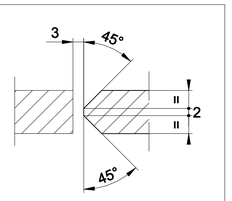


DETAIL 11

NOTES

1 – ALL DIMENSIONS AND ELEVATIONS ARE IN MILLIMETERS U.N.O.
2 – ALL ELEVATIONS ARE REFERED TO C.D.

KEY PLAN

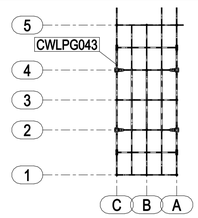

PLAN AT EL.+23310 TOS

HOLDS

REFERENCE DRAWINGS

DWG No.	DESCRIPTION
123A90-DDL-ST-DD-90049	TOPSIDE-PRIMARY STEEL PLAN AT EL.+23310 TOS

REV.	DATE	DRN	CHKD	APPD	DESCRIPTION
0	17/11/2023	CM-TS	MR	DC	ISSUED FOR CONSTRUCTION

CROSSWIND

ROSETTI MARINO

TITLE :
BASE LOAD POWER HUB (BLPH)
TOP SIDES – PRIMARY PLAN AT EL. +23310 TOS
MARK CWLPG043

CONTRACT NO./TITLE CW-I-WP4-2023-05/HOLLANDSE KUST NOORD WIND PARK			SCALE 1:15
DRAWN CM-TS	CHECKED M.ROSSI	APPROVED D.CASADIO	DATE 17/11/2023

A1	DRAWING NO. 123A90-FDL-ST-DD-90042	SHEET 001	REV. 0