


MARK	POS.	Q.TY	DENOMINATION	LENGTH (mm)	MATERIAL GRADE	STR. CAT.	WEIGHT (Kg)	P. SURF. (m^2)	NOTES
CWLNO003	35	2	PL15x101.8	958	S420MLO	1	22.8	0.45	
CWLNO003	42	1	Ø406.4x19.05	950	API5LX52	1	172.4	1.24	
CWLNO003	43	1	PL25x610	610	S420MLO	1	62.0	0.69	
CWLNO003	156	1	PL25x610	610	S420MLO	1	62.7	0.69	
						TOTALE	319.9	3.06	

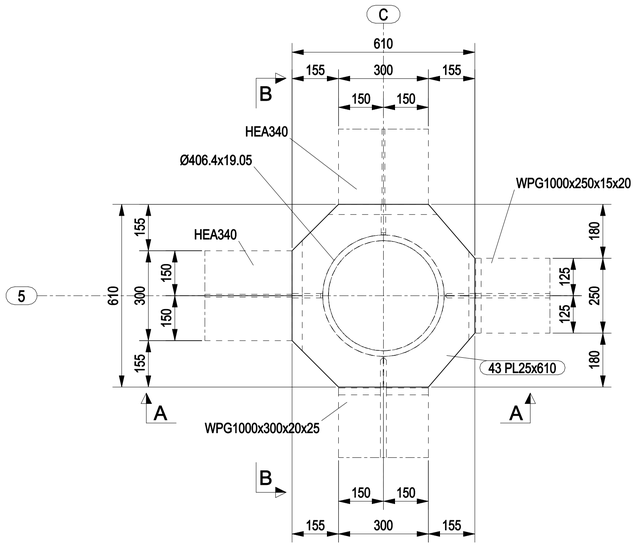


CWLNO003
TOP FLG
1:10

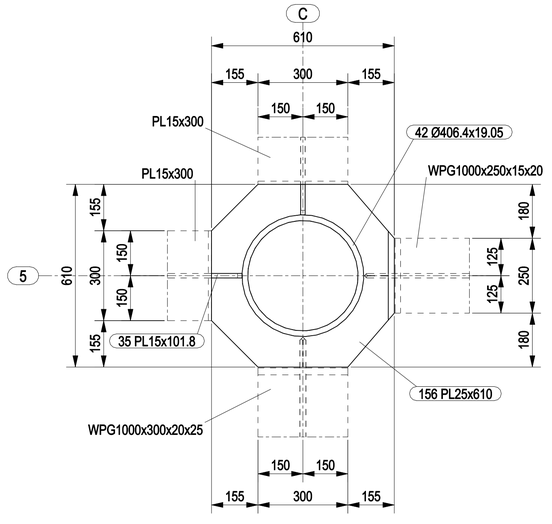


BTM FLG
1:10

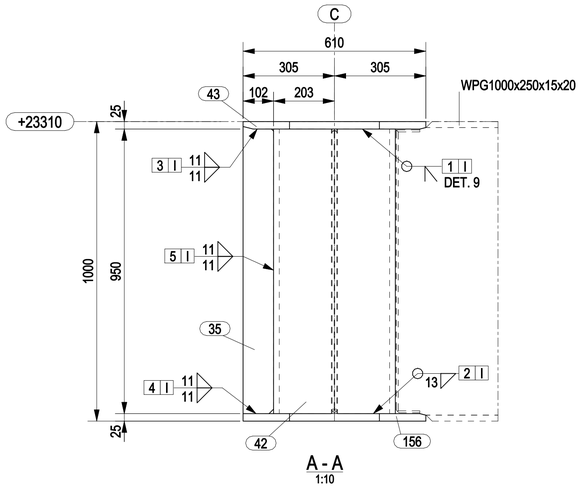

A - A
1:10

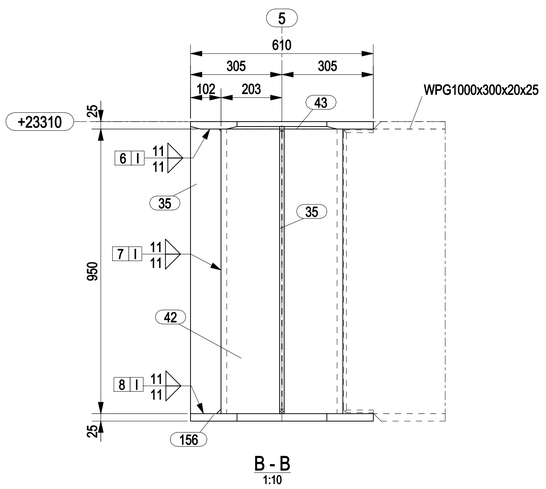

B - B
1:10

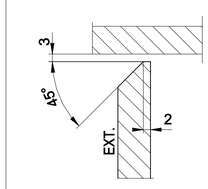


DETAIL 9

NOTES

1 – ALL DIMENSIONS AND ELEVATIONS ARE IN MILLIMETERS U.N.O.
2 – ALL ELEVATIONS ARE REFERED TO C.D.

KEY PLAN

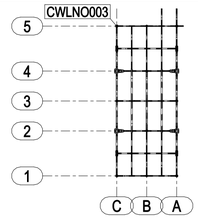

PLAN AT EL.+23310 TOS

HOLDS

REFERENCE DRAWINGS

DWG No.	DESCRIPTION
123A90-DDL-ST-DD-90049	TOPSIDE-PRIMARY STEEL PLAN AT EL.+23310 TOS
123A90-DDL-ST-DD-90097	TOPSIDE-PRIMARY JOINTS LOWER DECK - JOINT - 2 & 3 - DETAIL

REV.	DATE	DRN	CHKD	APPD	DESCRIPTION
0	24/11/2023	CM-TS	MR	DC	ISSUED FOR CONSTRUCTION

CROSSWIND
ROSETTI MARINO

TITLE :
BASE LOAD POWER HUB (BLPH)
TOP SIDES – PRIMARY PLAN AT EL. +23310 TOS
MARK CWLNO003

CONTRACT NO./TITLE CW-I-WP4-2023-05/HOLLANDSE KUST NOORD WIND PARK			SCALE 1:10
DRAWN CM-TS	CHECKED M.ROSSI	APPROVED D.CASADIO	DATE 24/11/2023

A1	DRAWING NO. 123A90-FDL-ST-DD-90051	SHEET 001	REV. 0