


MARK	POS.	Q.TY	DENOMINATION	LENGTH (mm)	MATERIAL GRADE	STR. CAT.	WEIGHT (Kg)	P. SURF. (m^2)	NOTES
CWLNO004	36	1	PL25x480	530	S420MLO	1	48.0	0.54	
CWLNO004	37	1	PL25x480	650	S420MLO	1	54.1	0.60	
CWLNO004	38	1	PL20x480	944	S420MLO	1	70.5	0.95	
CWLNO004	39	1	PL15x280	944	S420MLO	1	30.9	0.56	
CWLNO004	40	1	PL15x350	960	S420MLO	1	34.4	0.62	
CWLNO004	41	4	Ø273.1x11.13	950	API5LX52	1	62.2	0.80	
						TOTALE	300.2	4.07	

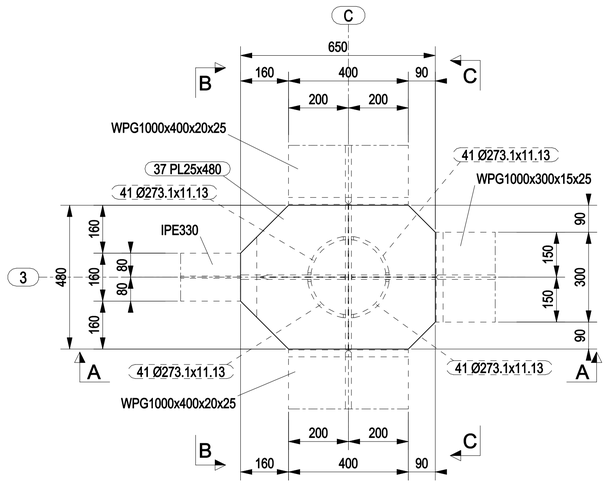


CWLNO004
TOP FLG
1:10

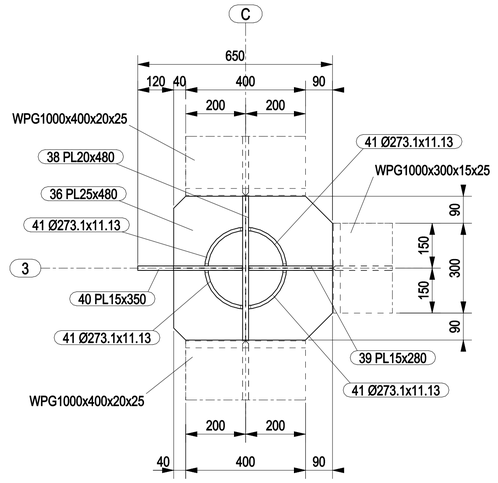


BTM FLG
1:10

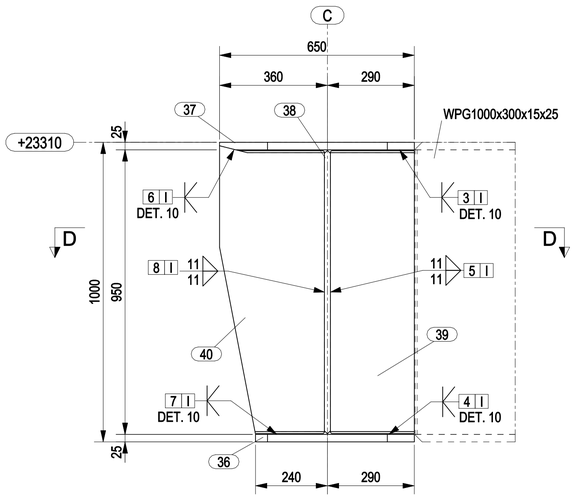


A - A
1:10

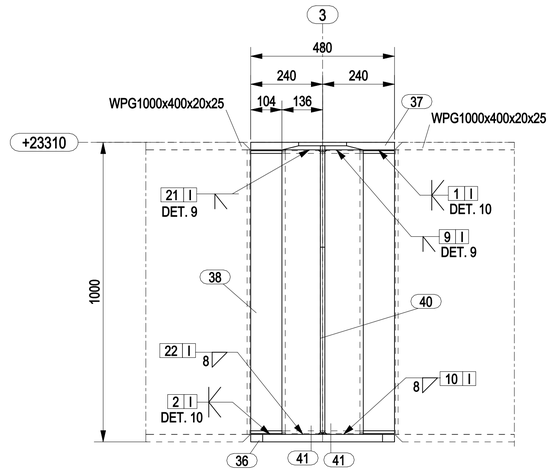


B - B
1:10

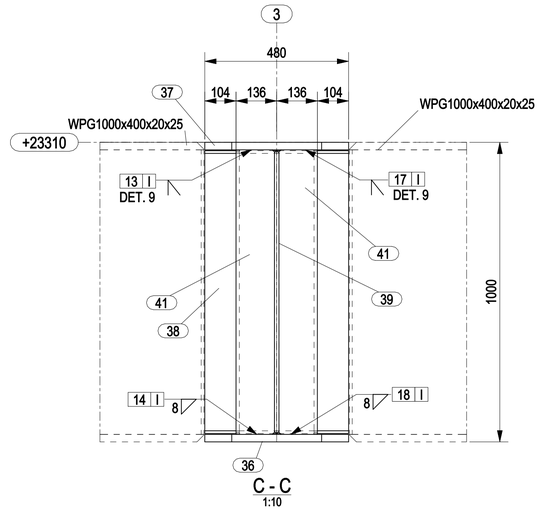


C - C
1:10

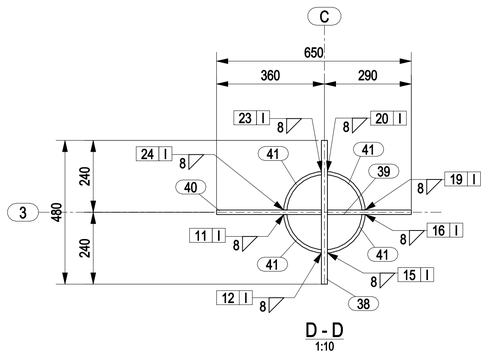

D - D
1:10

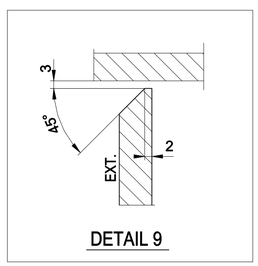

DETAIL 9

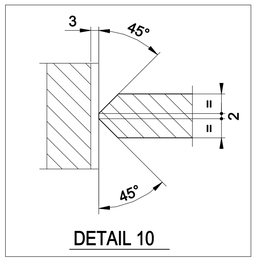


DETAIL 10

NOTES

1 – ALL DIMENSIONS AND ELEVATIONS ARE IN MILLIMETERS U.N.O.
2 – ALL ELEVATIONS ARE REFERED TO C.D.

KEY PLAN

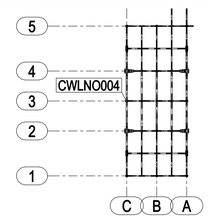

PLAN AT EL.+23310 TOS

HOLDS

REFERENCE DRAWINGS

DWG No.	DESCRIPTION
123A90-DDL-ST-DD-90049	TOPSIDE-PRIMARY STEEL PLAN AT EL.+23310 TOS
123A90-DDL-ST-DD-90098	TOPSIDE-PRIMARY JOINTS LOWER DECK - JOINT - 4,5 & 6 - DE***

REV.	DATE	DRN	CHKD	APPD	DESCRIPTION
0	24/11/2023	CM-TS	MR	DC	ISSUED FOR CONSTRUCTION

CROSSWIND

ROSETTI MARINO

TITLE :
BASE LOAD POWER HUB (BLPH)
TOP SIDES – PRIMARY PLAN AT EL. +23310 TOS
MARK CWLNO004

CONTRACT NO./TITLE CW-I-WP4-2023-05/HOLLANDSE KUST NOORD WIND PARK			SCALE 1:10
DRAWN CM-TS	CHECKED M.ROSSI	APPROVED D.CASADIO	DATE 24/11/2023

A1	DRAWING NO. 123A90-FDL-ST-DD-90052	SHEET 001	REV. 0