

MARK	POS.	Q.TY	DENOMINATION	LENGTH (mm)	MATERIAL GRADE	STR. CAT.	WEIGHT (Kg)	P. SURF. (m^2)	NOTES
CWLNO009	47	2	PL25x610	1550	S420MLO Z	1	357.4	3.84	
CWLNO009	48	1	PL20x944	1550	S420MLO	1	227.8	2.99	
CWLNO009	49	2	PL15x295	944	S420MLO	1	65.2	1.18	
CWLNO009	50	2	PL15x950	11854	S420MLO	1	155.2	2.74	
CWLNO009	51	2	PL15x716.4	950	S420MLO	1	159.7	2.82	
						TOTALE	965.2	13.57	

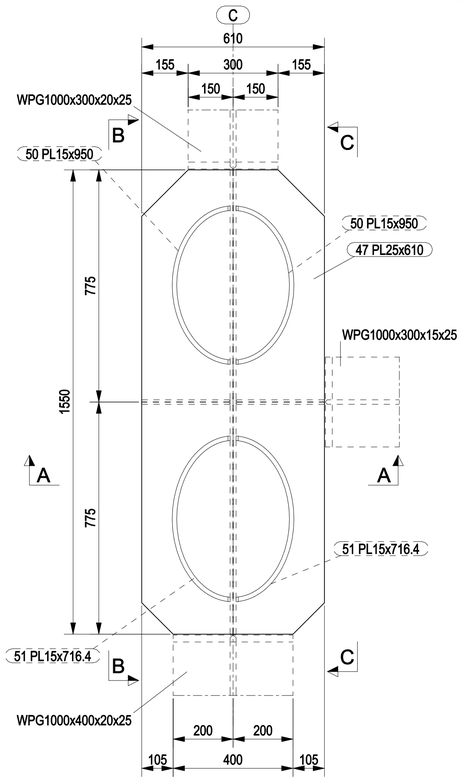

CWLNO009


TOP FLG

1:10

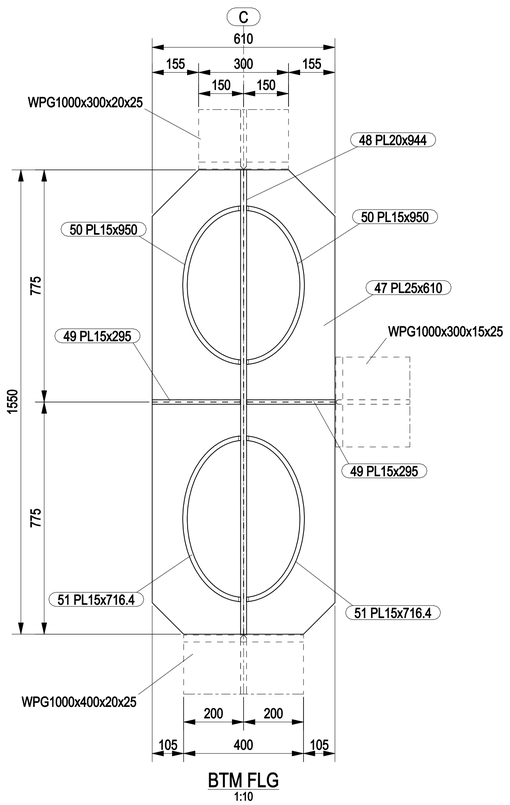


BTM FLG

1:10

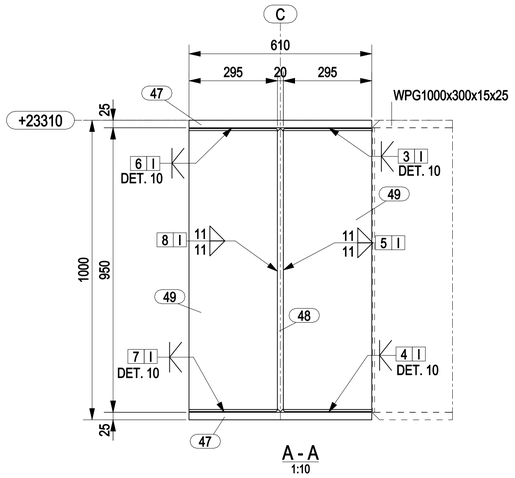


A - A

1:10

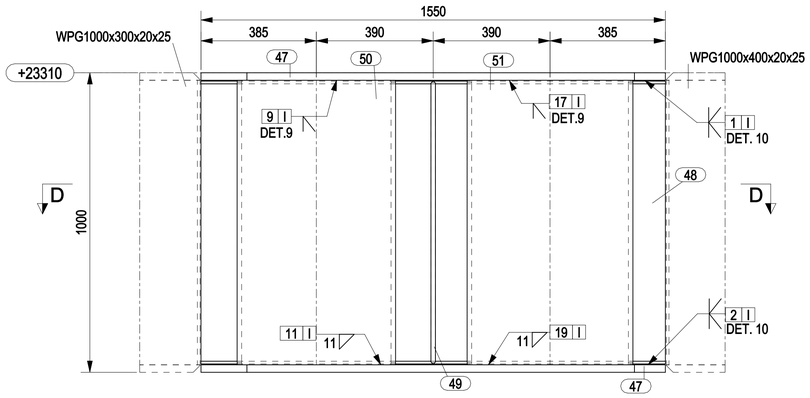


B - B

1:10

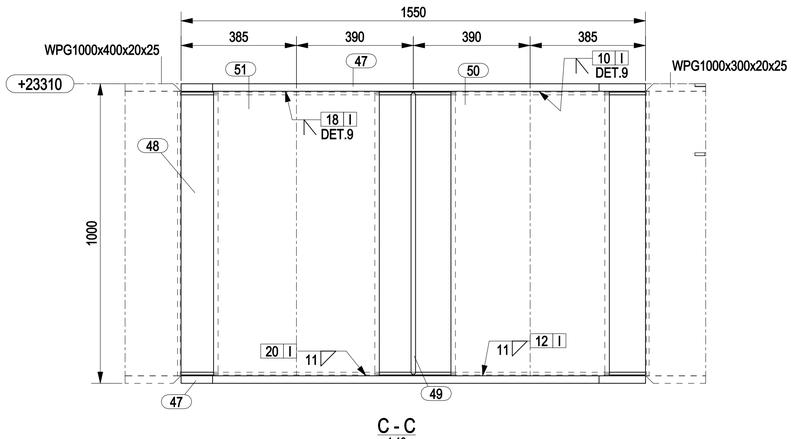


C - C

1:10

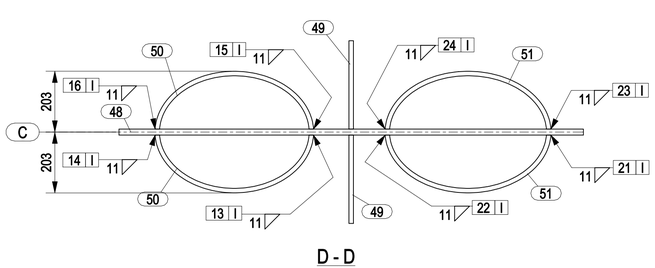


D - D

1:10

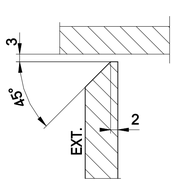

DETAIL 9

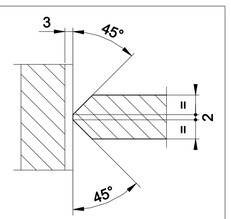


DETAIL 10

NOTES

1 – ALL DIMENSIONS AND ELEVATIONS ARE IN MILLIMETERS U.N.O.
2 – ALL ELEVATIONS ARE REFERED TO C.D.

KEY PLAN

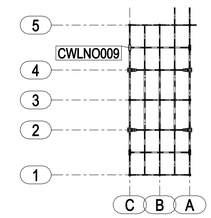

PLAN AT EL.+23310 TOS

HOLDS

REFERENCE DRAWINGS

DWG No.	DESCRIPTION
123A90-DDL-ST-DD-90049	TOPSIDE-PRIMARY STEEL PLAN AT EL.+23310 TOS
123A90-DDL-ST-DD-90097	TOPSIDE-PRIMARY JOINTS LOWER DECK - JOINT - 2 & 3 - DETAIL

REV.	DATE	DRN	CHKD	APPD	DESCRIPTION
0	24/11/2023	CM-TS	MR	DC	ISSUED FOR CONSTRUCTION

CROSSWIND

ROSETTI MARINO

TITLE :

BASE LOAD POWER HUB (BLPH)
TOP SIDES – PRIMARY PLAN AT EL. +23310 TOS
MARK CWLN0009

CONTRACT NO./TITLE CW-I-WP4-2023-05/HOLLANDSE KUST NOORD WIND PARK			SCALE 1:10
DRAWN CM-TS	CHECKED M.ROSSI	APPROVED D.CASADIO	DATE 24/11/2023

A1	DRAWING NO. 123A90-FDL-ST-DD-90057	SHEET 001	REV. 0