
MARK	POS.	Q.TY	DENOMINATION	LENGTH (mm)	MATERIAL GRADE	STR. CAT.	WEIGHT (Kg)	P. SURF. (m^2)	NOTES
CWLNO010	47	2	PL25x610	1550	S420MLO Z	1	357.4	3.84	
CWLNO010	48	1	PL20x944	1550	S420MLO	1	227.8	2.99	
CWLNO010	49	2	PL15x295	944	S420MLO	1	65.2	1.18	
CWLNO010	50	2	PL15x950	11854	S420MLO	1	155.2	2.74	
CWLNO010	51	2	PL15x716.4	950	S420MLO	1	159.7	2.82	
CWLNO010	1157	2	PL25x142	794	S420MLO Z	1	33.1	0.43	
CWLNO010	1158	2	PL25x142	244	S420MLO Z	1	8.1	0.12	
CWLNO010	1159	2	PL25x142	244	S420MLO Z	1	8.1	0.12	
CWLNO010	1160	1	PL30x669	950	S420MLO	1	147.1	1.35	
CWLNO010	1161	1	PL30x327.8	950	S420MLO	1	72.1	0.69	
CWLNO010	1162	1	PL30x326.7	950	S420MLO	1	71.7	0.69	
						TOTALE	1305.5	16.97	


1

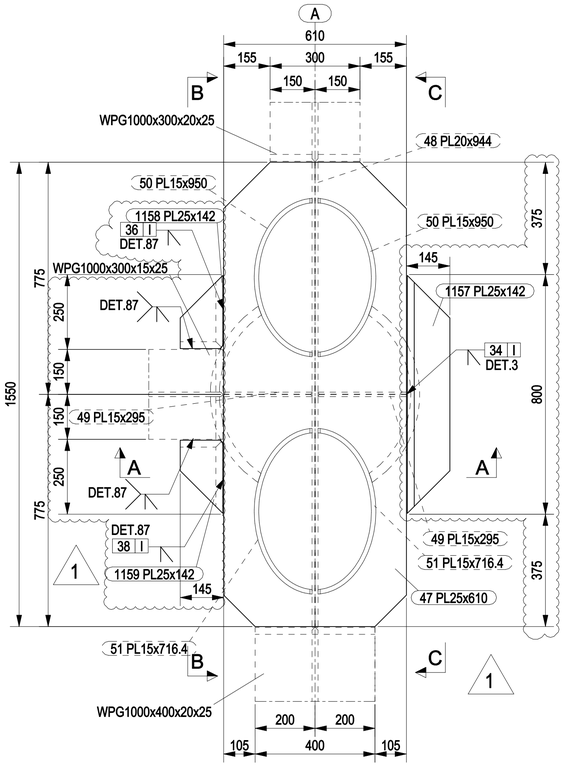

CWLNO010


TOP FLG

1:10

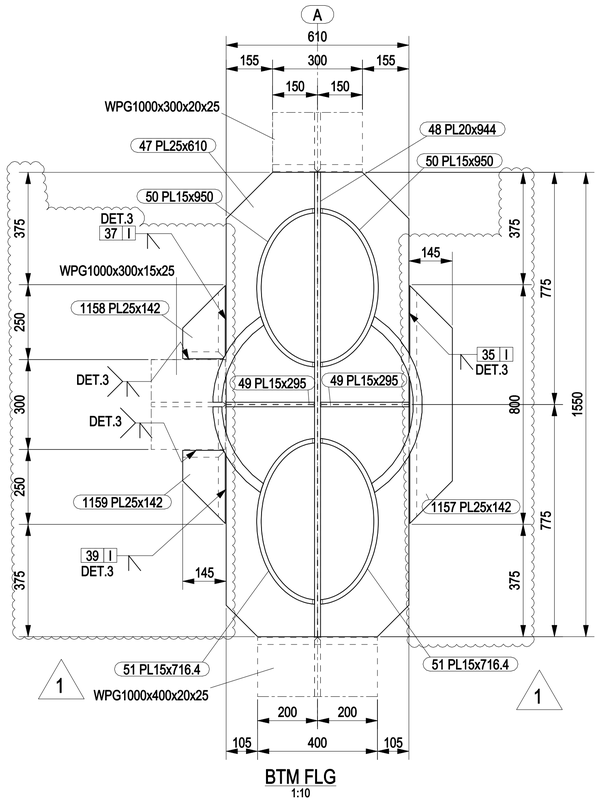

BTM FLG


1:10

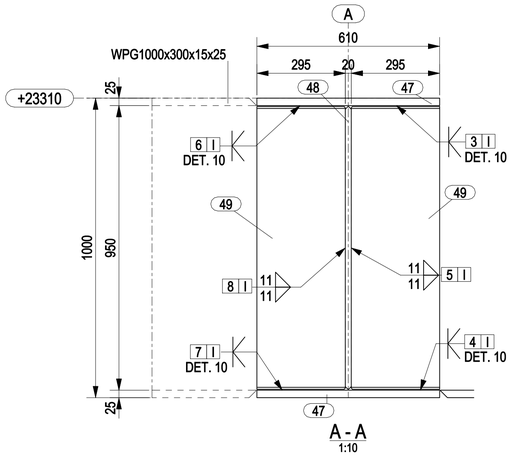

A - A


1:10

1

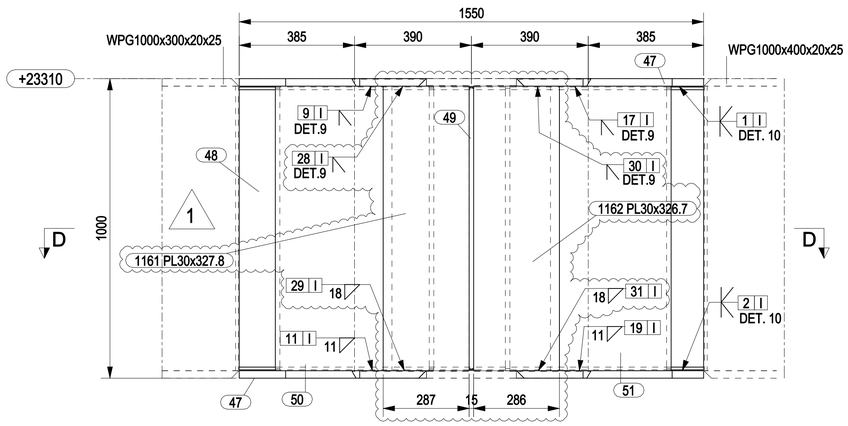


B - B

1:10

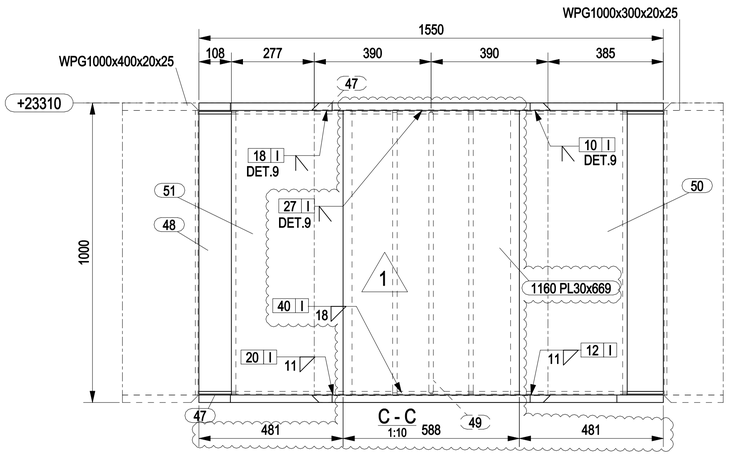


C - C

1:10

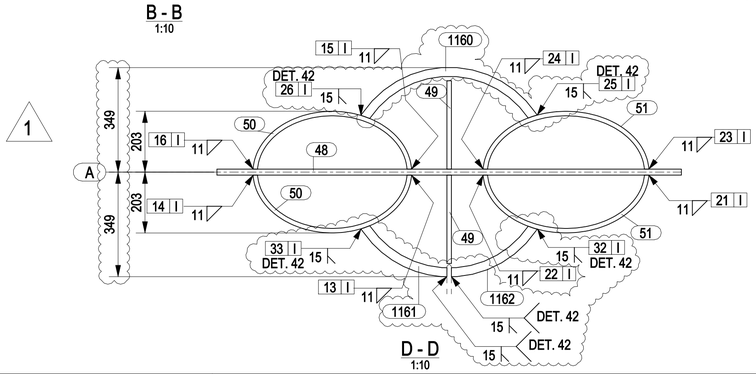

D - D


1:10

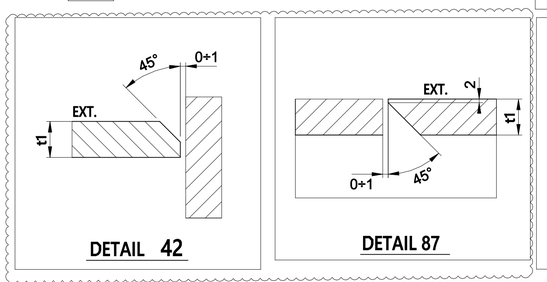


DETAIL 42

DETAIL 87

DETAIL 10

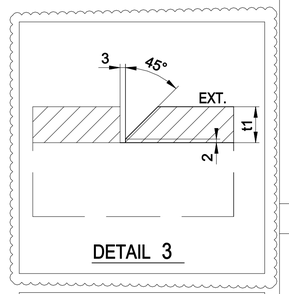

DETAIL 3

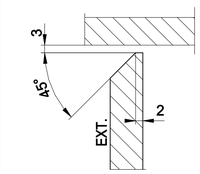


DETAIL 9

NOTES

1 – ALL DIMENSIONS AND ELEVATIONS ARE IN MILLIMETERS U.N.O.
2 – ALL ELEVATIONS ARE REFERED TO C.D.

KEY PLAN

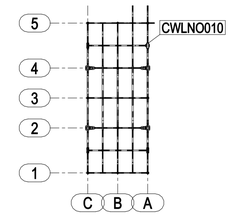

PLAN AT EL.+23310 TOS

HOLDS

REFERENCE DRAWINGS

DWG No.	DESCRIPTION
123A90-DDL-ST-DD-90049	TOPSIDE-PRIMARY STEEL PLAN AT EL.+23310 TOS
123A90-DDL-ST-DD-90097	TOPSIDE-PRIMARY JOINTS LOWER DECK - JOINT - 2 & 3 - DETAIL

REV.	DATE	DRN	CHKD	APPD	DESCRIPTION
1	05/04/2024	CM-TS	MR	DC	REVISED WHERE INDICATED
0	24/11/2023	CM-TS	MR	DC	ISSUED FOR CONSTRUCTION

CROSSWIND

ROSETTI MARINO

TITLE :

BASE LOAD POWER HUB (BLPH)
TOP SIDES – PRIMARY PLAN AT EL. +23310 TOS
MARK CWLNO010

CONTRACT NO./TITLE CW-I-WP4-2023-05/HOLLANDSE KUST NOORD WIND PARK				SCALE 1:10
DRAWN CM-TS	CHECKED M.ROSSI	APPROVED D.CASADIO		DATE 05/04/2024
A1	DRAWING NO. 123A90-FDL-ST-DD-90058		SHEET 001	REV. 1