


MARK	POS.	Q.TY	DENOMINATION	LENGTH (mm)	MATERIAL GRADE	STR. CAT.	WEIGHT (Kg)	P. SURF. (m^2)	NOTES
CWLNO012	47	2	PL25x610	1550	S420MLO Z	1	357.4	3.84	
CWLNO012	48	1	PL20x944	1550	S420MLO	1	227.8	2.99	
CWLNO012	49	2	PL15x295	944	S420MLO	1	65.2	1.18	
CWLNO012	50	2	PL15x950	11854	S420MLO	1	155.2	2.74	
CWLNO012	51	2	PL15x716.4	950	S420MLO	1	159.7	2.82	
						TOTALE	965.2	13.57	

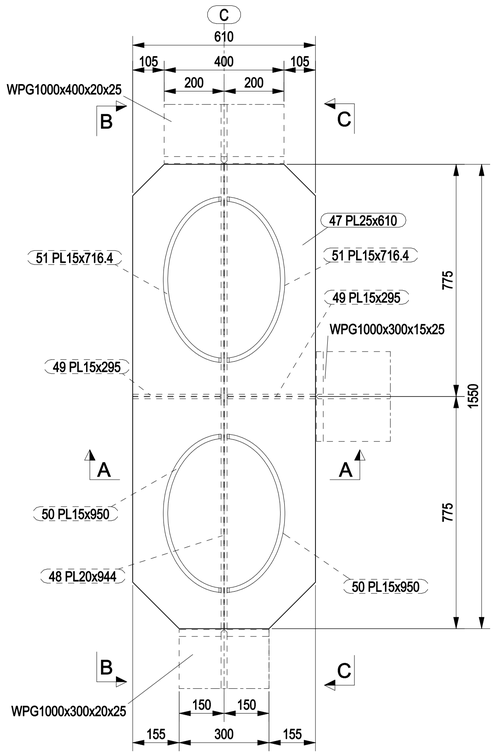


CWLNO012
TOP FLG
1:10

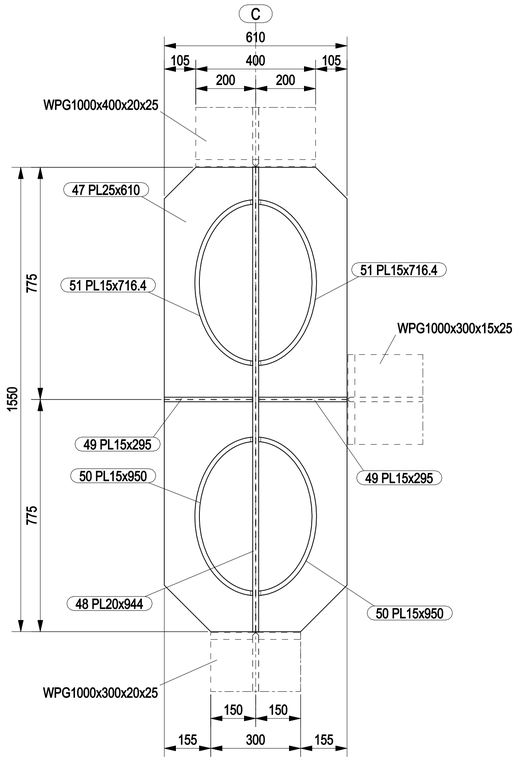


BTM FLG
1:10

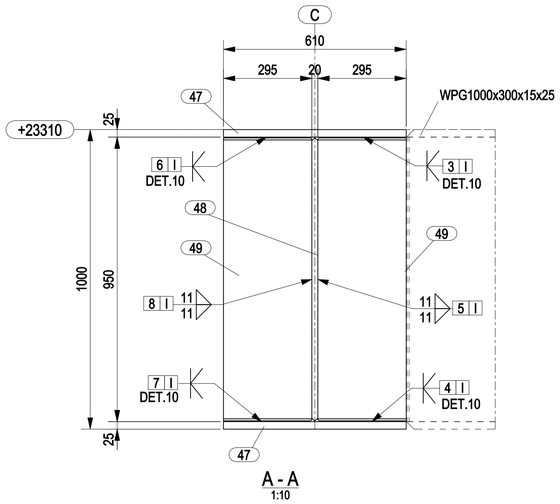


A - A
1:10

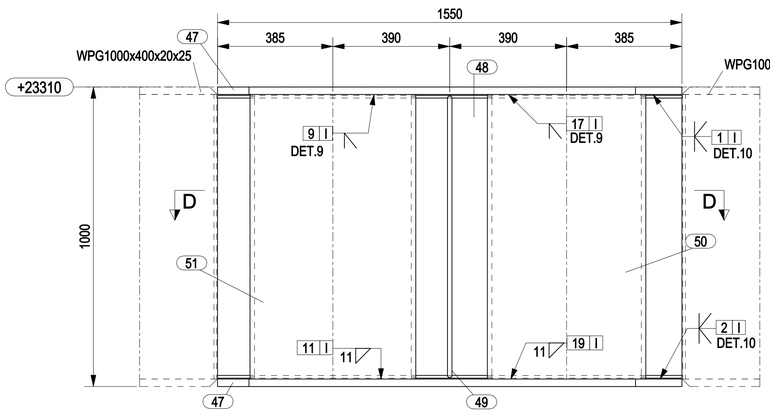


B - B
1:10

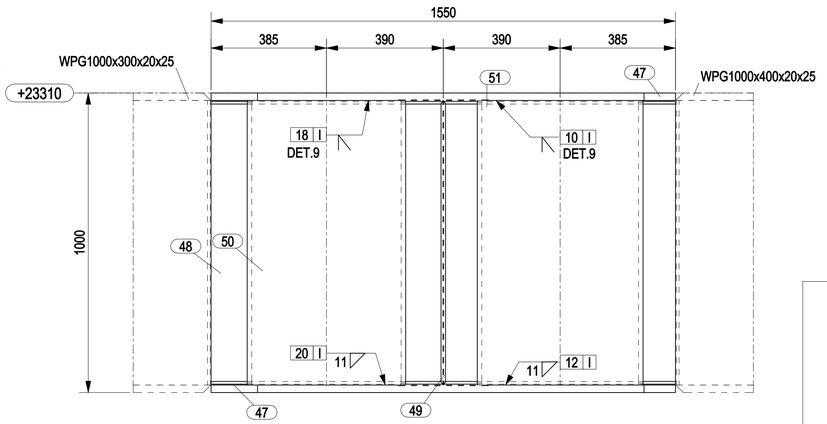


C - C
1:10

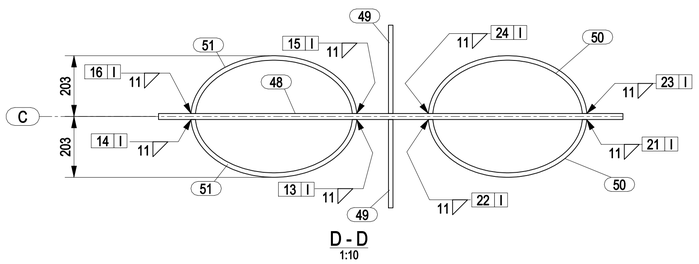

D - D
1:10

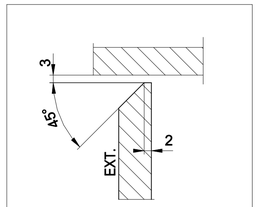

DETAIL 9

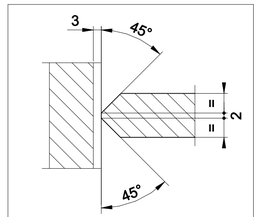


DETAIL 10

NOTES

1 – ALL DIMENSIONS AND ELEVATIONS ARE IN MILLIMETERS U.N.O.
2 – ALL ELEVATIONS ARE REFERED TO C.D.

KEY PLAN

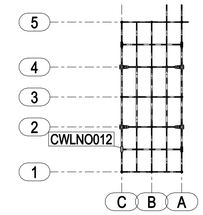

PLAN AT EL.+23310 TOS

HOLDS

REFERENCE DRAWINGS

DWG No.	DESCRIPTION
123A90-DDL-ST-DD-90049	TOPSIDE-PRIMARY STEEL PLAN AT EL.+23310 TOS
123A90-DDL-ST-DD-90097	TOPSIDE-PRIMARY JOINTS LOWER DECK - JOINT - 2 & 3 - DETAIL

REV.	DATE	DRN	CHKD	APPD	DESCRIPTION
0	24/11/2023	CM-TS	MR	DC	ISSUED FOR CONSTRUCTION

CROSSWIND
ROSETTI MARINO

TITLE :
BASE LOAD POWER HUB (BLPH)
TOP SIDES – PRIMARY PLAN AT EL. +23310 TOS
MARK CWLN0012

CONTRACT NO./TITLE CW-I-WP4-2023-05/HOLLANDSE KUST NOORD WIND PARK			SCALE 1:10
DRAWN CM-TS	CHECKED M.ROSSI	APPROVED D.CASADIO	DATE 24/11/2023
A1	DRAWING NO. 123A90-FDL-ST-DD-90060	SHEET 001	REV. 0