


MARK	POS.	Q.TY	DENOMINATION	LENGTH (mm)	MATERIAL GRADE	STR. CAT.	WEIGHT (Kg)	P. SURF. (m^2)	NOTES
CWLNO016	89	1	SPD800x40	2170	S420MLO Z	1	1624.0	5.64	
CWLNO016	90	2	PL20x850	950	S420MLO	1	242.4	3.22	
CWLNO016	91	1	PL15x950	1600	S420MLO	1	171.3	2.98	
CWLNO016	92	1	PL15x200	914	S420MLO	1	21.3	0.40	
CWLNO016	93	1	PL40x2500	2600	S420MLO Z	1	765.9	5.35	
CWLNO016	94	1	PL40x2500	2597	S420MLO Z	1	699.6	4.92	
CWLNO016	95	4	PL15x180	920	S420MLO	1	78.0	1.46	
CWLNO016	97	2	PL20x920	1122	S420MLO	1	323.3	4.28	
CWLNO016	98	2	PL15x300	920	S420MLO	1	65.0	1.18	
CWLNO016	99	2	PL15x397.4	914	S420MLO	1	84.5	1.52	
						TOTALE	4075.2	30.94	

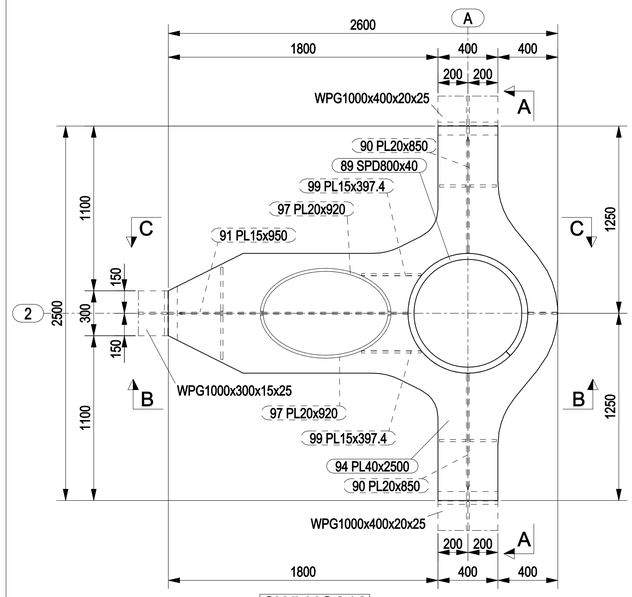


CWLNO016
TOP FLG
1:20

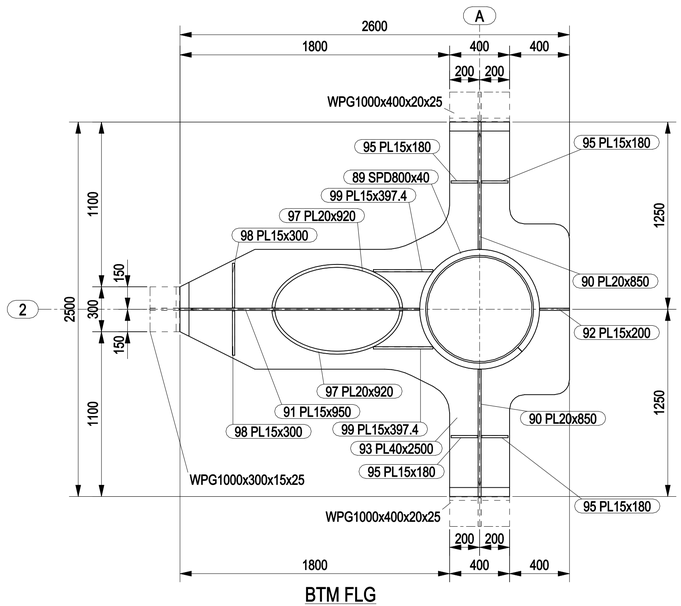


BTM FLG
1:20

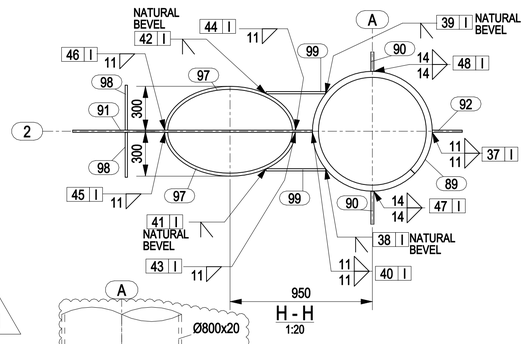


H - H
1:20

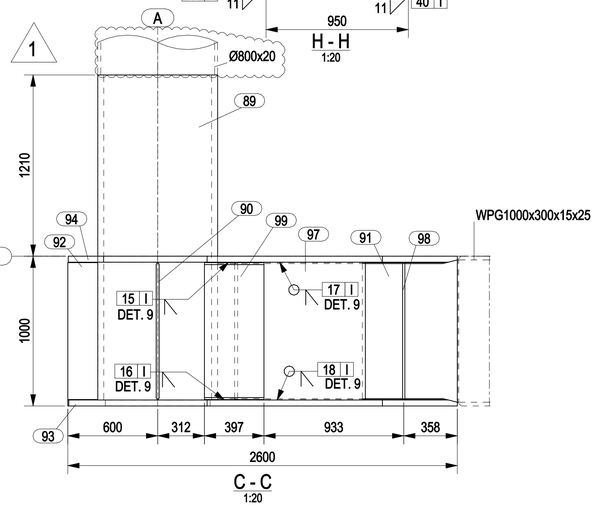


C - C
1:20

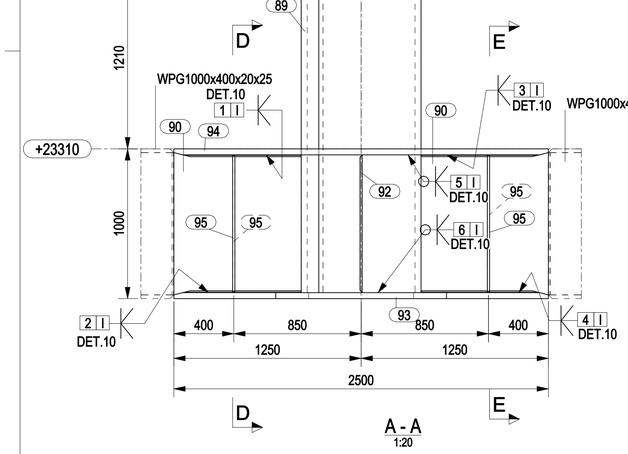


A - A
1:20

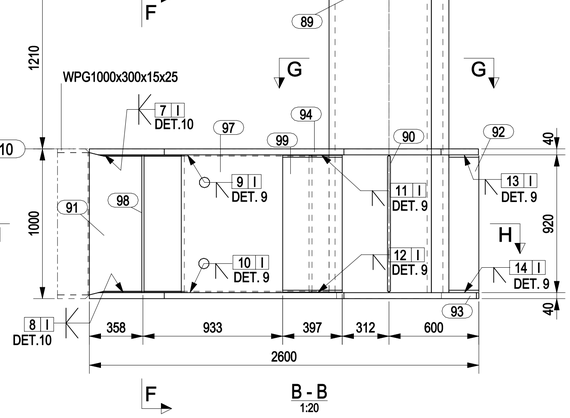


B - B
1:20

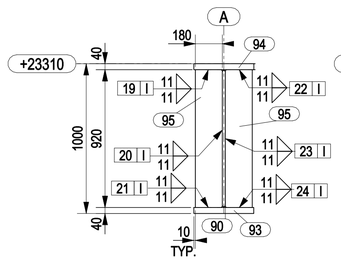


D - D
1:20

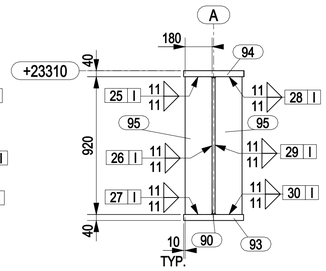


E - E
1:20

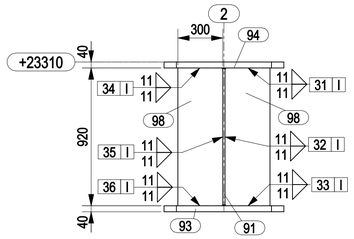


F - F
1:20

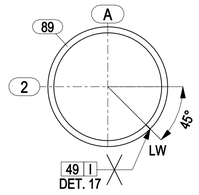


G - G
1:20

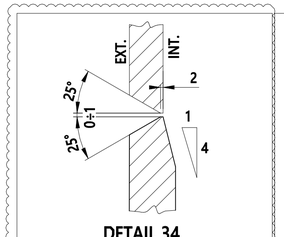


DETAIL 34

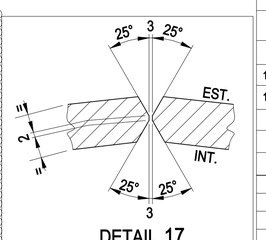

DETAIL 17

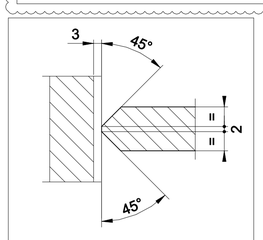

DETAIL 10

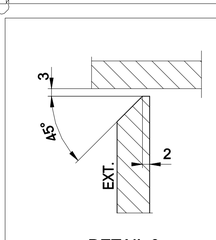


DETAIL 9

NOTES

1 – ALL DIMENSIONS AND ELEVATIONS ARE IN MILLIMETERS U.N.O.
2 – ALL ELEVATIONS ARE REFERED TO C.D.

KEY PLAN

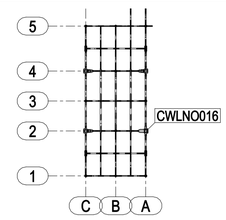

PLAN AT EL.+23310 TOS

HOLDS

REFERENCE DRAWINGS

DWG No.	DESCRIPTION
123A90-DDL-ST-DD-90049	TOPSIDE-PRIMARY STEEL PLAN AT EL.+23310 TOS
123A90-DDL-ST-DD-90051	TOPSIDE-PRIMARY JOINTS LOWER DECK - JOINT - 1 - DETAIL

REV.	DATE	DRN	CHKD	APPD	DESCRIPTION
1	01/12/2023	CM-TS	MR	DC	REVISED WHERE INDICATED
0	24/11/2023	CM-TS	MR	DC	ISSUED FOR CONSTRUCTION

CROSSWIND

ROSETTI MARINO

TITLE :
BASE LOAD POWER HUB (BLPH)
TOP SIDES – PRIMARY PLAN AT EL. +23310 TOS
MARK CWLNO016

CONTRACT NO./TITLE CW-I-WP4-2023-05/HOLLANDSE KUST NOORD WIND PARK				SCALE 1:20
DRAWN CM-TS	CHECKED M.ROSSI	APPROVED D.CASADIO		DATE 24/11/2023
A1	DRAWING NO. 123A90-FDL-ST-DD-90064		SHEET 001	REV. 1