


MARK	POS.	Q.TY	DENOMINATION	LENGTH (mm)	MATERIAL GRADE	STR. CAT.	WEIGHT (Kg)	P. SURF. (m^2)	NOTES
CWLSB001	159	1	HEA500	4487	S355J2	3	672.1	9.47	
CWLSB001	172	1	PL10x134	137	S355MLO	3	1.4	0.04	
CWLSB002	160	1	HEA340	988	S355J2	3	81.8	1.77	
CWLSB003	160	1	HEA340	988	S355J2	3	81.8	1.77	
CWLSB004	161	1	HEA340	3985	S355J2	3	401.5	7.15	
CWLSB005	161	1	HEA340	3985	S355J2	3	401.5	7.15	
CWLSB006	540	1	HEA340	3985	S355J2	3	396.8	7.15	
CWLSB007	162	1	HEA340	3982	S355J2	3	397.2	7.15	
CWLSB008	162	1	HEA340	3982	S355J2	3	397.2	7.15	
CWLSB009	162	1	HEA340	3982	S355J2	3	397.2	7.15	
						TOTALE	3228.6	55.96	

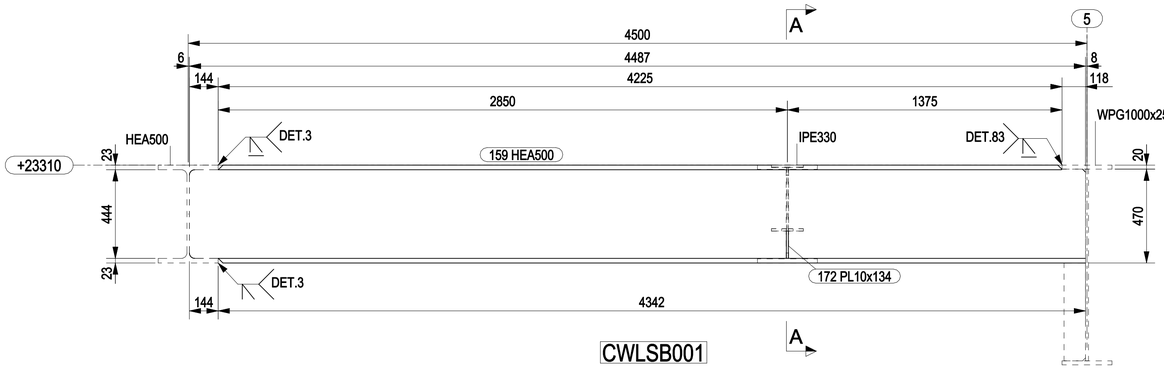


CWLSB001

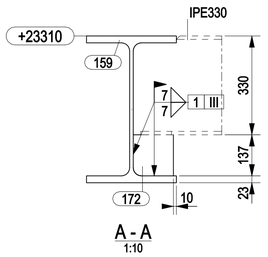


A - A
1:10

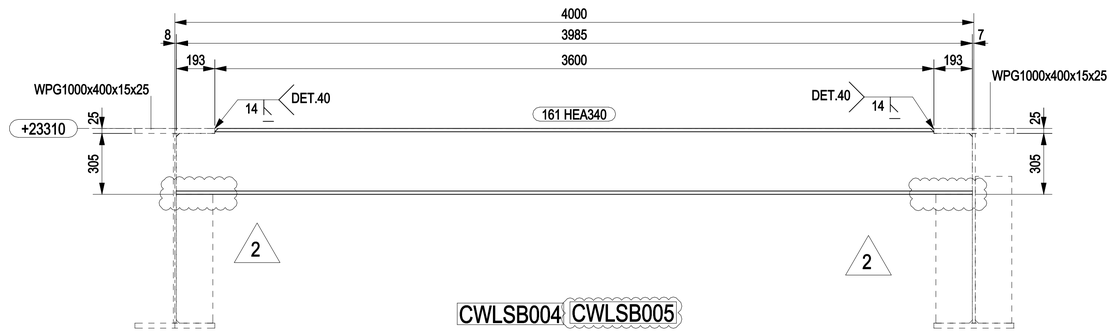


CWLSB004 CWLSB005

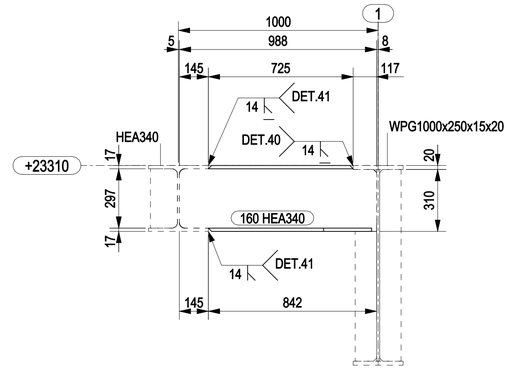


CWLSB002 CWLSB003

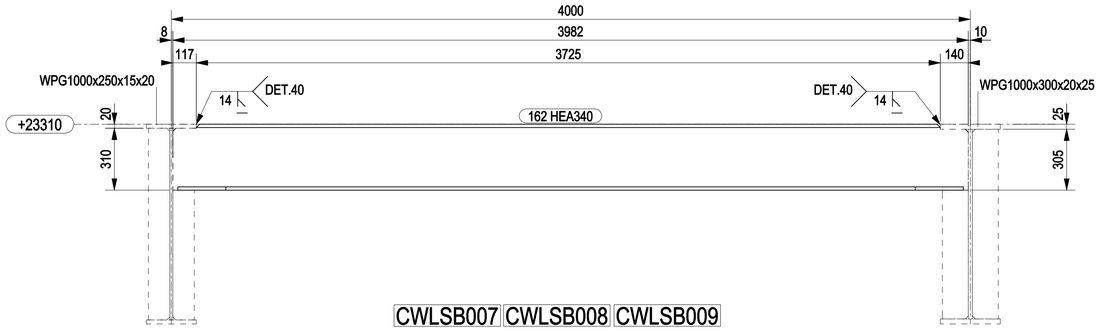


CWLSB007 CWLSB008 CWLSB009

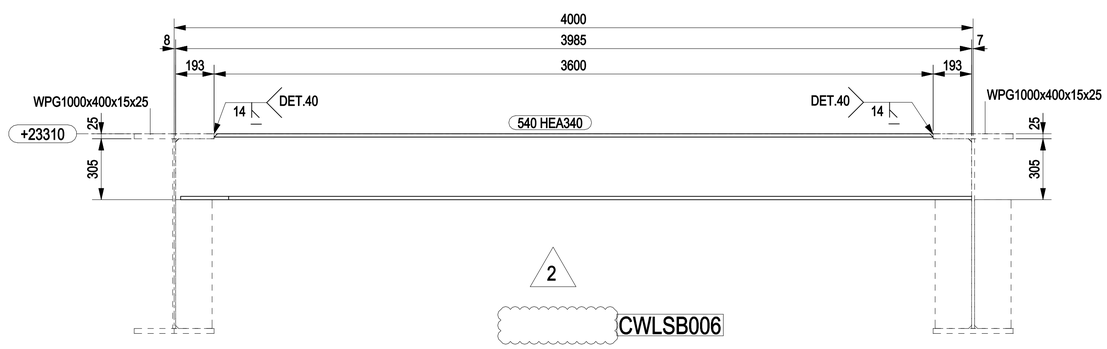


CWLSB006

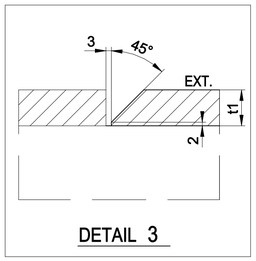


DETAIL 3

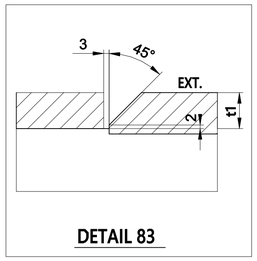

DETAIL 83

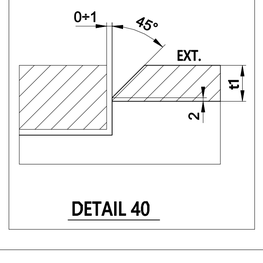

DETAIL 40

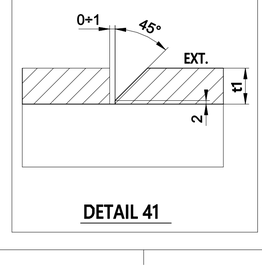


DETAIL 41

NOTES

1 – ALL DIMENSIONS AND ELEVATIONS ARE IN MILLIMETERS U.N.O.
2 – ALL ELEVATIONS ARE REFERED TO C.D.

KEY PLAN

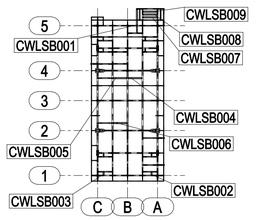

PLAN AT EL.+23310 TOS

HOLDS

REFERENCE DRAWINGS

DWG No.	DESCRIPTION
123A90-DDL-ST-DD-90057	TOPSIDE-SECONDARY STEEL PLAN AT EL.+23310 TOS

REV.	DATE	DRN	CHKD	APPD	DESCRIPTION
2	29/01/2024	CM-TS	MR	DC	REVISED WHERE INDICATED
1	19/01/2024	CM-TS	MR	DC	REVISED WHERE INDICATED
0	01/12/2023	CM-TS	MR	DC	ISSUED FOR CONSTRUCTION

CROSSWIND

ROSETTI MARINO

TITLE :
BASE LOAD POWER HUB (BLPH)
TOP SIDES – SECONDARY PLAN AT EL. +23310 TOS
MARK CWLSB001 TO CWLSB009

CONTRACT NO./TITLE CW-I-WP4-2023-05/HOLLANDSE KUST NOORD WIND PARK | SCALE 1:15

DRAWN CM-TS | CHECKED M.ROSSI | APPROVED D.CASADIO | DATE 29/01/2024

A1 | DRAWING NO. 123A90-FDL-ST-DD-90067 | SHEET 001 | REV. 2