

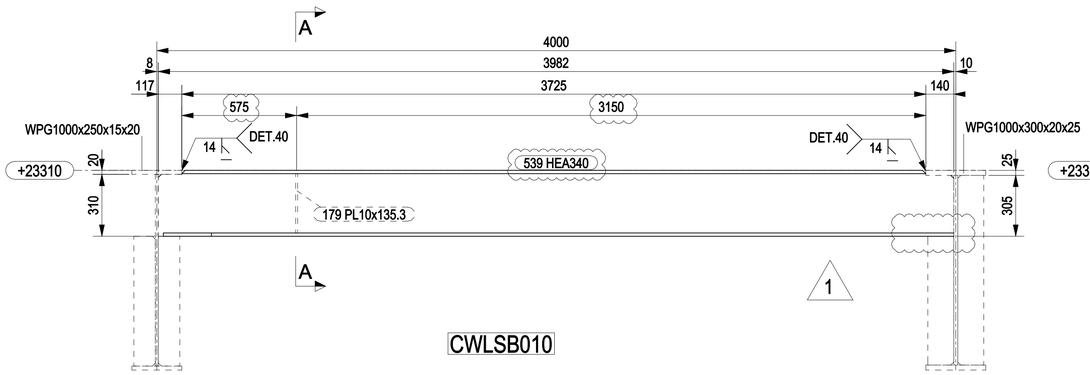



CWLSB010

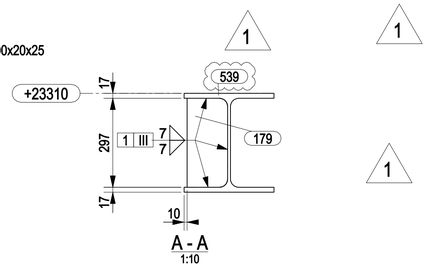


1

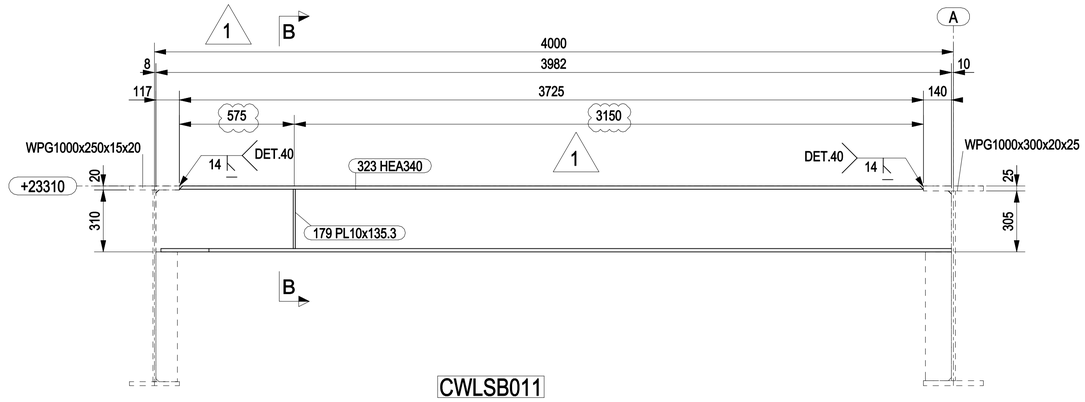


CWLSB011

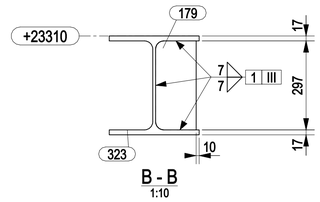

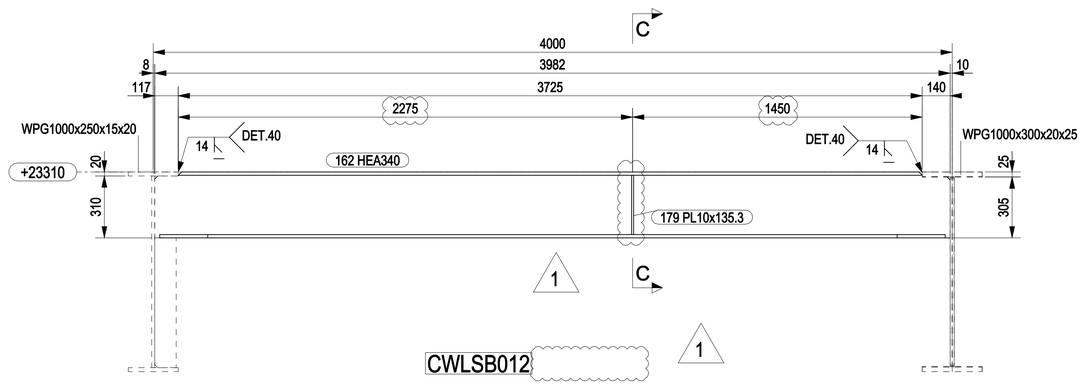


CWLSB012

1

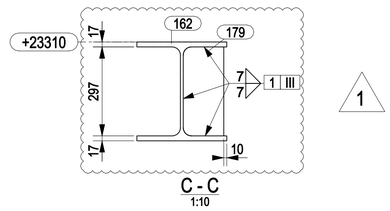


1

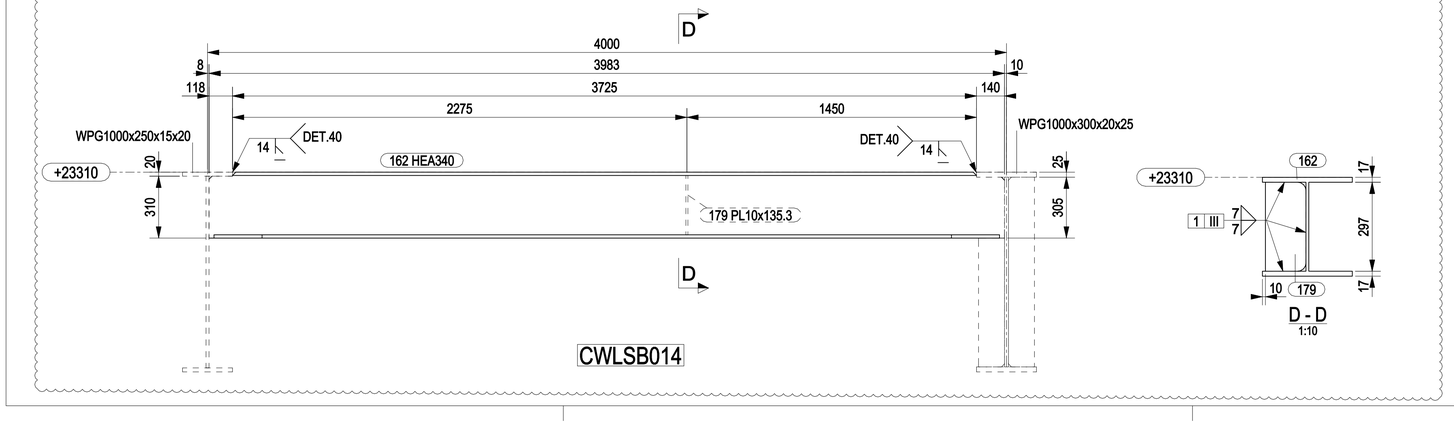

CWLSB014

1

MARK DELETED: CWLSB013

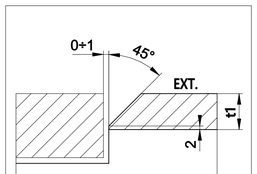

DETAIL 40


MARK	POS.	Q.TY	DENOMINATION	LENGTH (mm)	MATERIAL GRADE	STR. CAT.	WEIGHT (Kg)	P. SURF. (m^2)	NOTES
CWLSB010	179	1	PL10x135.3	297	S355MLO	3	3.1	0.09	
CWLSB010	539	1	HEA340	3982	S355J2	3	401.9	7.15	
CWLSB011	179	1	PL10x135.3	297	S355MLO	3	3.1	0.09	
CWLSB011	323	1	HEA340	3982	S355J2	3	401.9	7.15	
CWLSB012	162	1	HEA340	3982	S355J2	3	397.2	7.15	
CWLSB012	179	1	PL10x135.3	297	S355MLO	3	3.1	0.09	
CWLSB014	162	1	HEA340	3982	S355J2	3	397.2	7.15	
CWLSB014	179	1	PL10x135.3	297	S355MLO	3	3.1	0.09	
						TOTALE	1610.7	28.95	

1

NOTES

1 – ALL DIMENSIONS AND ELEVATIONS ARE IN MILLIMETERS U.N.O.
2 – ALL ELEVATIONS ARE REFERED TO C.D.

KEY PLAN

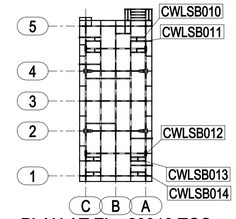

PLAN AT EL.+23310 TOS

HOLDS

REFERENCE DRAWINGS

DWG No.	DESCRIPTION
123A90-DDL-ST-DD-90057	TOPSIDE-SECONDARY STEEL PLAN AT EL.+23310 TOS

REV.	DATE	DRN	CHKD	APPD	DESCRIPTION
1	19/01/2024	CM-TS	MR	DC	REVISED WHERE INDICATED
0	01/12/2023	CM-TS	MR	DC	ISSUED FOR CONSTRUCTION

CROSSWIND

ROSETTI MARINO

TITLE :
BASE LOAD POWER HUB (BLPH)
TOP SIDES – SECONDARY PLAN AT EL. +23310 TOS
MARK CWLSB010 TO CWLSB012 & CWLSB014

1

CONTRACT NO./TITLE CW-I-WP4-2023-05/HOLLANDSE KUST NOORD WIND PARK

SCALE 1:15

DRAWN CM-TS | CHECKED M.ROSSI | APPROVED D.CASADIO | DATE 01/12/2023

A1 | DRAWING NO. 123A90-FDL-ST-DD-90068 | SHEET 001 | REV. 1