


MARK	POS.	Q.TY	DENOMINATION	LENGTH (mm)	MATERIAL GRADE	STR. CAT.	WEIGHT (Kg)	P. SURF. (m^2)	NOTES
CWLSB015	163	1	HEA500	3985	S355J2	3	591.3	8.41	
CWLSB015	176	1	PL12x134	444	S355MLO	3	5.6	0.13	
CWLSB016	164	1	HEA500	1643	S355J2	3	247.8	3.47	
CWLSB016	171	1	PL10x134	444	S355MLO	3	4.6	0.13	
CWLSB016	176	1	PL12x134	444	S355MLO	3	5.6	0.13	
CWLSB016	183	1	PL10x134	137	S355MLO	3	1.4	0.04	
CWLSB017	165	1	HEA500	3983	S355J2	3	602.6	8.40	
CWLSB018	166	1	HEA500	1487	S355J2	3	206.5	3.14	
CWLSB018	171	1	PL10x134	444	S355MLO	3	4.6	0.13	
CWLSB018	183	1	PL10x134	137	S355MLO	3	1.4	0.04	
CWLSB019	167	1	HEA340	2988	S355J2	3	291.5	5.36	
CWLSB020	167	1	HEA340	2988	S355J2	3	291.5	5.36	
						TOTALE	2254.5	34.75	

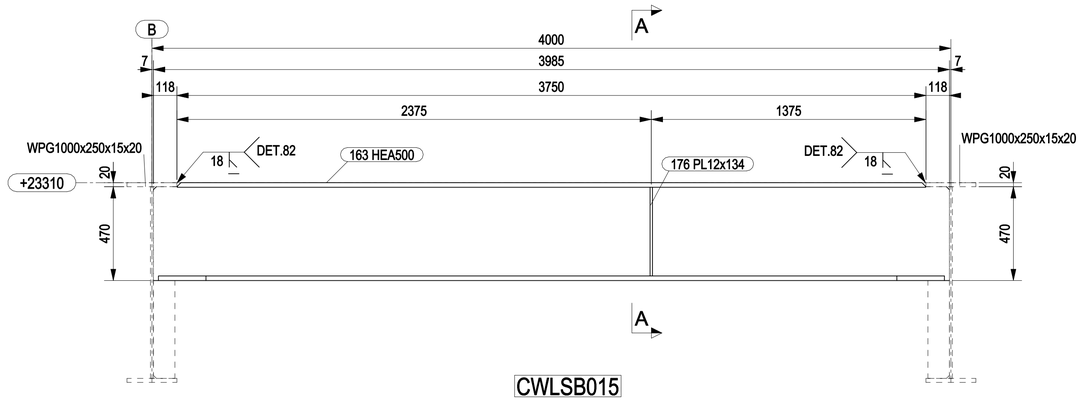


CWLSB015

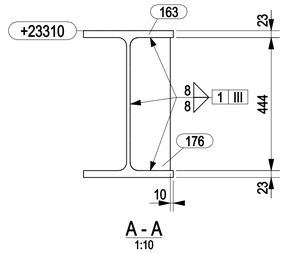


A - A
1:10

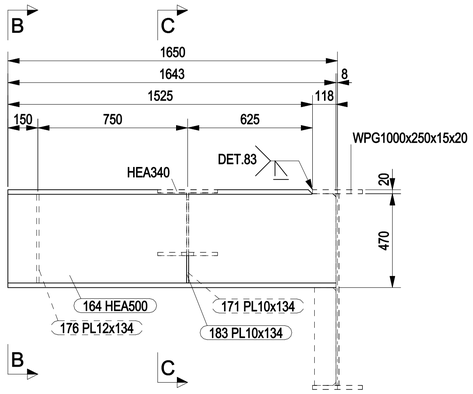


CWLSB016

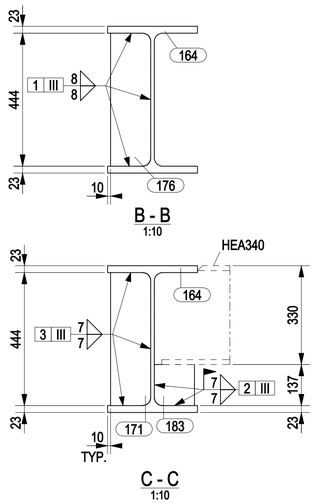


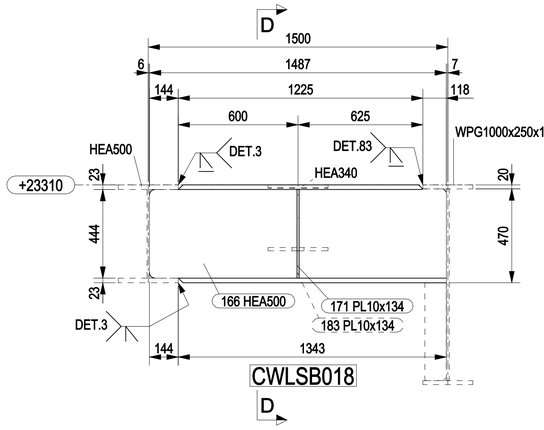


CWLSB018

D

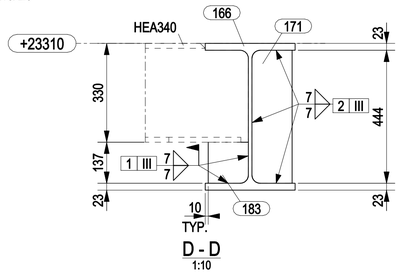


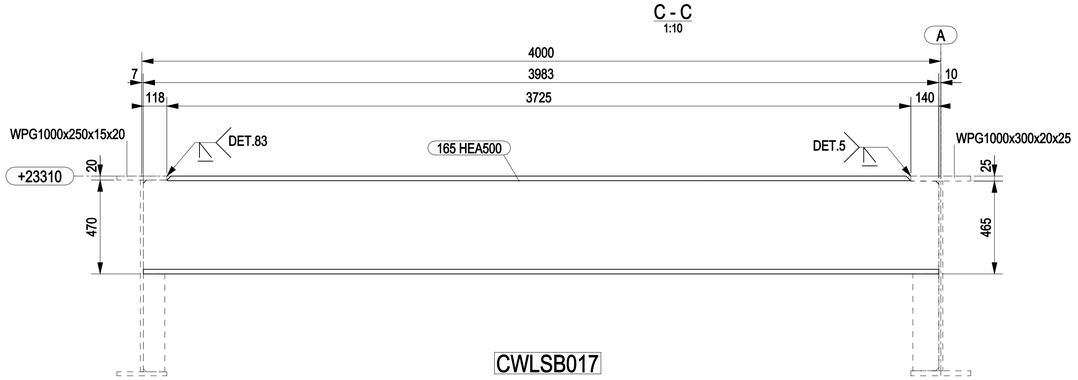


CWLSB017

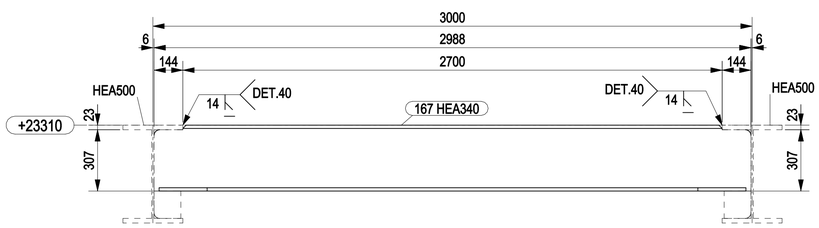


CWLSB019 CWLSB020

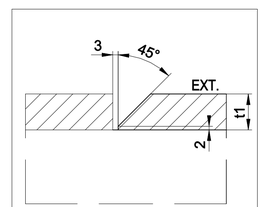


DETAIL 3

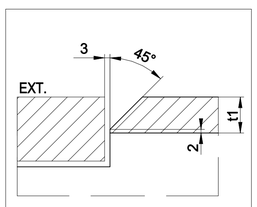


DETAIL 5

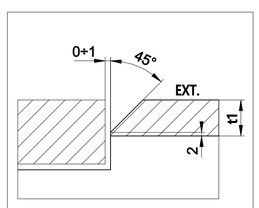

DETAIL 40

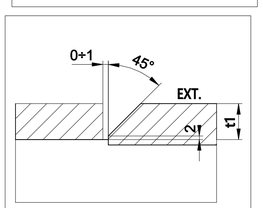

DETAIL 82

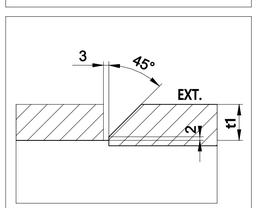


DETAIL 83

NOTES

1 – ALL DIMENSIONS AND ELEVATIONS ARE IN MILLIMETERS U.N.O.
2 – ALL ELEVATIONS ARE REFERED TO C.D.

KEY PLAN

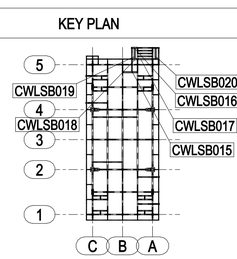

PLAN AT EL.+23310 TOS

HOLDS

REFERENCE DRAWINGS

DWG No.	DESCRIPTION
123A90-DDL-ST-DD-90057	TOPSIDE-SECONDARY STEEL PLAN AT EL.+23310 TOS

REV.	DATE	DRN	CHKD	APPD	DESCRIPTION
0	01/12/2023	CM-TS	MR	DC	ISSUED FOR CONSTRUCTION

CROSSWIND

ROSETTI MARINO

TITLE :
BASE LOAD POWER HUB (BLPH)
TOP SIDES – SECONDARY PLAN AT EL. +23310 TOS
MARK CWLSB015 TO CWLSB020

CONTRACT NO./TITLE CW-I-WP4-2023-05/HOLLANDSE KUST NOORD WIND PARK			SCALE 1:15
DRAWN CM-TS	CHECKED M.ROSSI	APPROVED D.CASADIO	DATE 01/12/2023

A1	DRAWING NO.	SHEET	REV.
	123A90-FDL-ST-DD-90069	001	0