

MARK	POS.	Q.TY	DENOMINATION	LENGTH (mm)	MATERIAL GRADE	STR. CAT.	WEIGHT (Kg)	P. SURF. (m^2)	NOTES
CWLSB021	168	1	HEA500	1987	S355J2	3	284.1	4.19	
CWLSB022	169	1	HEA500	1780	S355J2	3	267.9	3.76	
CWLSB022	171	1	PL10x134	444	S355MLO	3	4.6	0.13	
CWLSB022	176	1	PL12x134	444	S355MLO	3	5.6	0.13	
CWLSB022	183	1	PL10x134	137	S355MLO	3	1.4	0.04	
CWLSB023	170	1	HEA500	3983	S355J2	3	602.6	8.40	
CWLSB025	583	1	HEA340	3982	S355J2	3	401.4	7.15	
CWLSB026	174	1	HEA340	3982	S355J2	3	396.6	7.15	
						TOTALE	1964.2	30.95	


2

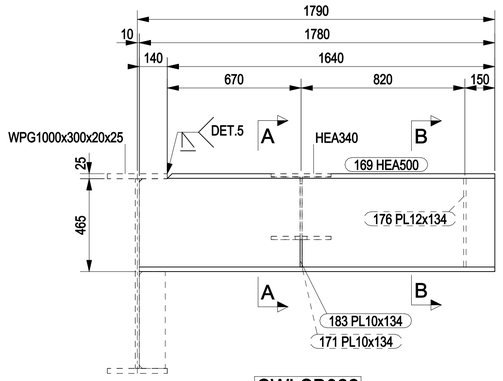

CWLSB022

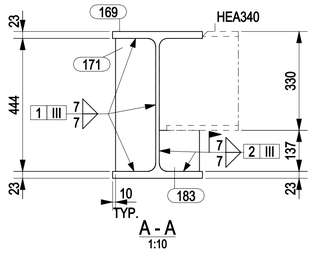


A - A
1:10

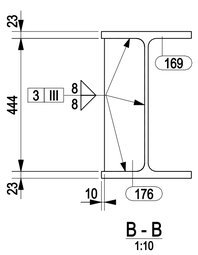


B - B
1:10


2

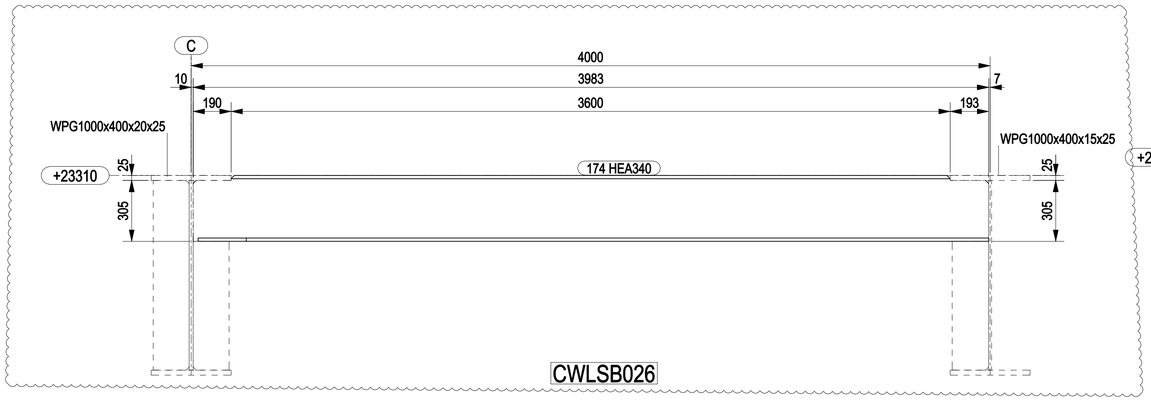


CWLSB026

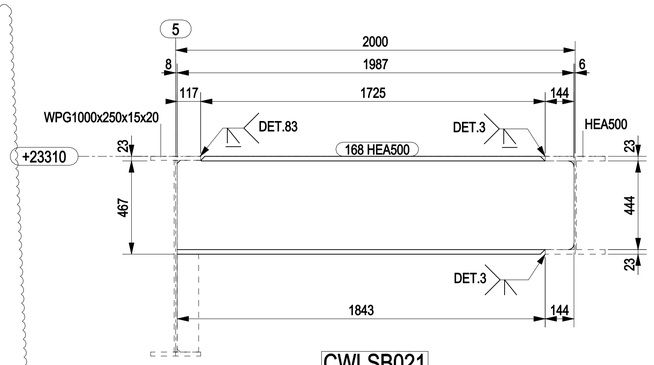

CWLSB021

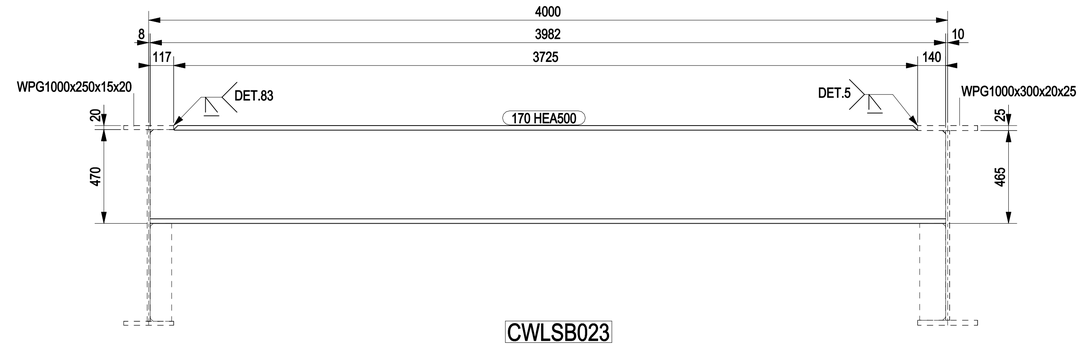


CWLSB023

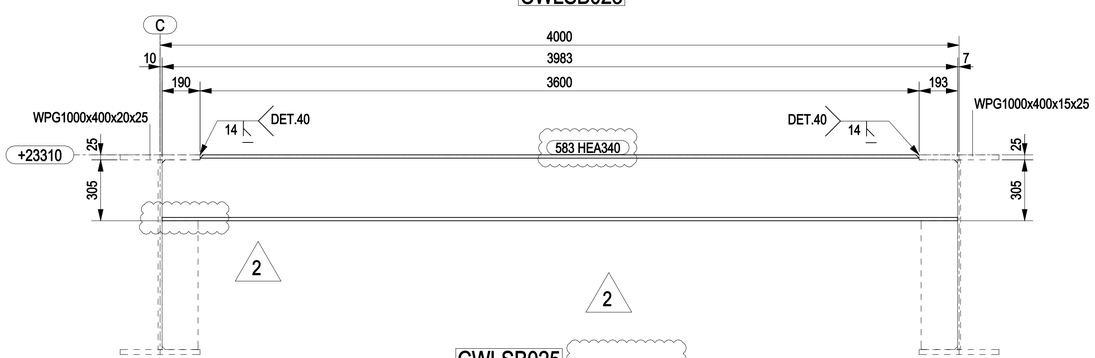


CWLSB025


1

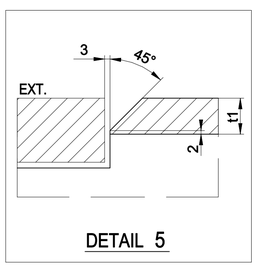


DETAIL 5

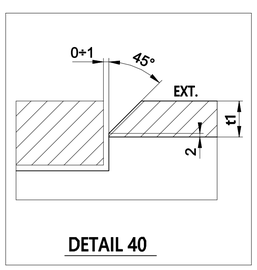

DETAIL 40

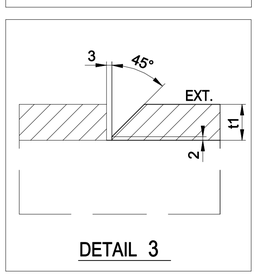

DETAIL 3

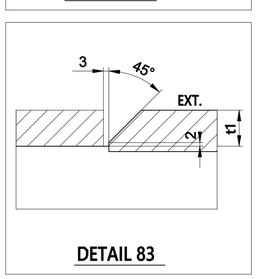


DETAIL 83

NOTES

1 – ALL DIMENSIONS AND ELEVATIONS ARE IN MILLIMETERS U.N.O.
2 – ALL ELEVATIONS ARE REFERED TO C.D.

KEY PLAN

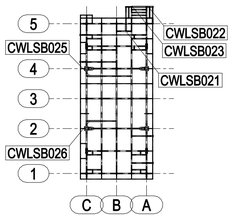

PLAN AT EL.+23310 TOS

HOLDS

REFERENCE DRAWINGS

DWG No.	DESCRIPTION
123A90-DDL-ST-DD-90057	TOPSIDE-SECONDARY STEEL PLAN AT EL.+23310 TOS

REV.	DATE	DRN	CHKD	APPD	DESCRIPTION
2	29/01/2024	CM-TS	MR	DC	REVISED WHERE INDICATED
1	19/01/2024	CM-TS	MR	DC	REVISED WHERE INDICATED
0	01/12/2023	CM-TS	MR	DC	ISSUED FOR CONSTRUCTION

CROSSWIND

ROSETTI MARINO

TITLE :
BASE LOAD POWER HUB (BLPH)
TOP SIDES – SECONDARY PLAN AT EL. +23310 TOS
MARK CWLSB021 TO CWLSB023 – CWLSB025 – CWLSB026

CONTRACT NO./TITLE CW-I-WP4-2023-05/HOLLANDSE KUST NOORD WIND PARK			SCALE 1:15
DRAWN CM-TS	CHECKED M.ROSSI	APPROVED D.CASADIO	DATE 29/01/2024

A1	DRAWING NO. 123A90-FDL-ST-DD-90070	SHEET 001	REV. 2