

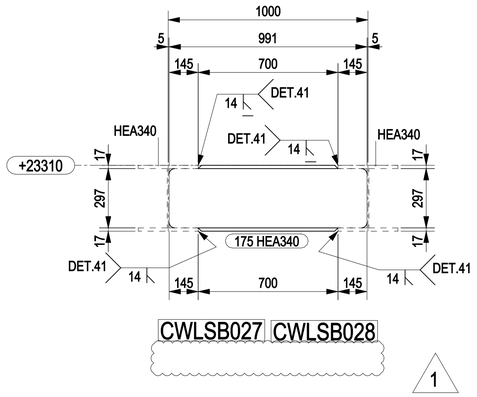


CWLSB027 CWLSB028


1

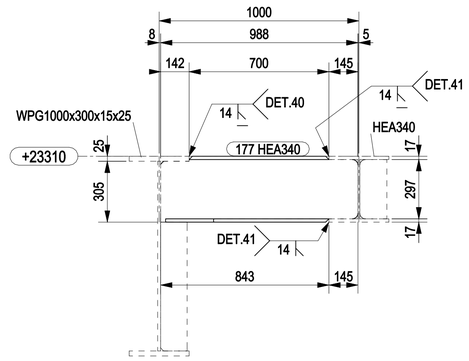


CWLSB031 CWLSB032

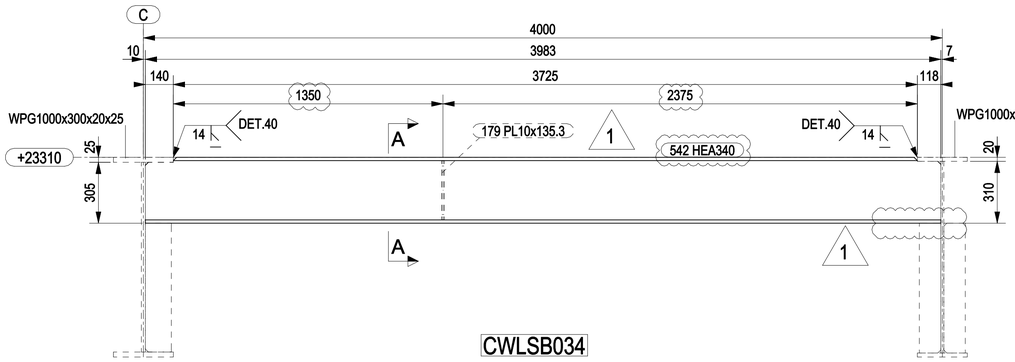


CWLSB034

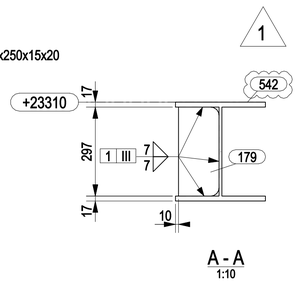

A - A
1:10

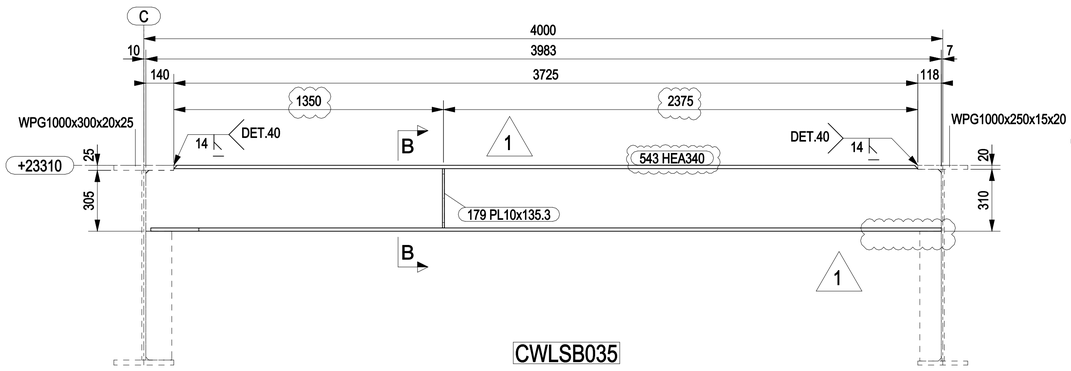

CWLSB035

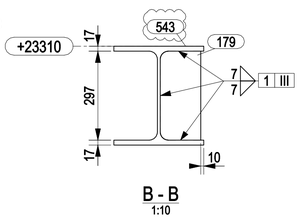

B - B
1:10

1

MARKS DELETED: CWLSB029 - CWLSB030

MARK	POS.	Q.TY	DENOMINATION	LENGTH (mm)	MATERIAL GRADE	STR. CAT.	WEIGHT (Kg)	P. SURF. (m^2)	NOTES
CWLSB027	175	1	HEA340	990	S355J2	3	79.9	1.78	
CWLSB028	175	1	HEA340	990	S355J2	3	79.9	1.78	
CWLSB031	177	1	HEA340	988	S355J2	3	80.6	1.77	
CWLSB032	177	1	HEA340	988	S355J2	3	80.6	1.77	
CWLSB034	179	1	PL10x135.3	297	S355MLO	3	3.1	0.09	
CWLSB034	542	1	HEA340	3982	S355J2	3	406.7	7.15	
CWLSB035	179	1	PL10x135.3	297	S355MLO	3	3.1	0.09	
CWLSB035	543	1	HEA340	3982	S355J2	3	401.9	7.15	
						TOTALE	1135.9	21.58	

1


1

1

NOTES

1 – ALL DIMENSIONS AND ELEVATIONS ARE IN MILLIMETERS U.N.O.
2 – ALL ELEVATIONS ARE REFERED TO C.D.

KEY PLAN

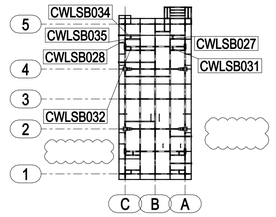

1


PLAN AT EL.+23310 TOS

HOLDS


REFERENCE DRAWINGS

DWG No.	DESCRIPTION
123A90-DDL-ST-DD-90057	TOPSIDE-SECONDARY STEEL PLAN AT EL.+23310 TOS

REV.	DATE	DRN	CHKD	APPD	DESCRIPTION
1	19/01/2024	CM-TS	MR	DC	REVISED WHERE INDICATED
0	01/12/2023	CM-TS	MR	DC	ISSUED FOR CONSTRUCTION

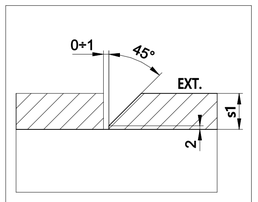

DETAIL 41

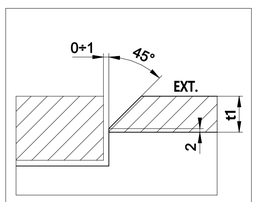

DETAIL 40

CROSSWIND

ROSETTI MARINO

TITLE : BASE LOAD POWER HUB (BLPH)
TOP SIDES – SECONDARY PLAN AT EL. +23310 TOS

1

MARK CWLSB027 – CWLSB028 – CWLSB031 – CWLSB032 – CWLSB034 – CWLSB035

CONTRACT NO./TITLE CW-I-WP4-2023-05/HOLLANDSE KUST NOORD WIND PARK			SCALE 1:15
DRAWN CM-TS	CHECKED M.ROSSI	APPROVED D.CASADIO	DATE 01/12/2023
A1	DRAWING NO. 123A90-FDL-ST-DD-90071	SHEET 001	REV. 1