


MARK	POS.	Q.TY	DENOMINATION	LENGTH (mm)	MATERIAL GRADE	STR. CAT.	WEIGHT (Kg)	P. SURF. (m^2)	NOTES
CWLSB042	207	1	HEA500	4487	S355J2	3	665.7	9.47	
CWLSB042	208	1	PL15x490	1098	S355MLO	3	35.0	0.64	
CWLSB042	209	1	PL20x300	1093	S355MLO	3	51.4	0.71	
CWLSB042	210	2	PL12x134	444	S355MLO	3	11.1	0.26	
CWLSB042	211	1	PL12x118.5	240	S355MLO	3	1.9	0.05	
CWLSB042	212	1	PL12x118.5	240	S355MLO	3	1.9	0.05	
CWLSB042	213	1	PL12x134	444	S355MLO	3	5.6	0.13	
CWLSB043	214	1	HEA500	1624	S355J2	3	226.6	3.43	
CWLSB043	215	1	PL10x134	227	S355MLO	3	2.4	0.07	
CWLSB043	216	1	PL10x134	137	S355MLO	3	1.4	0.04	
						TOTALE	1003.0	14.84	

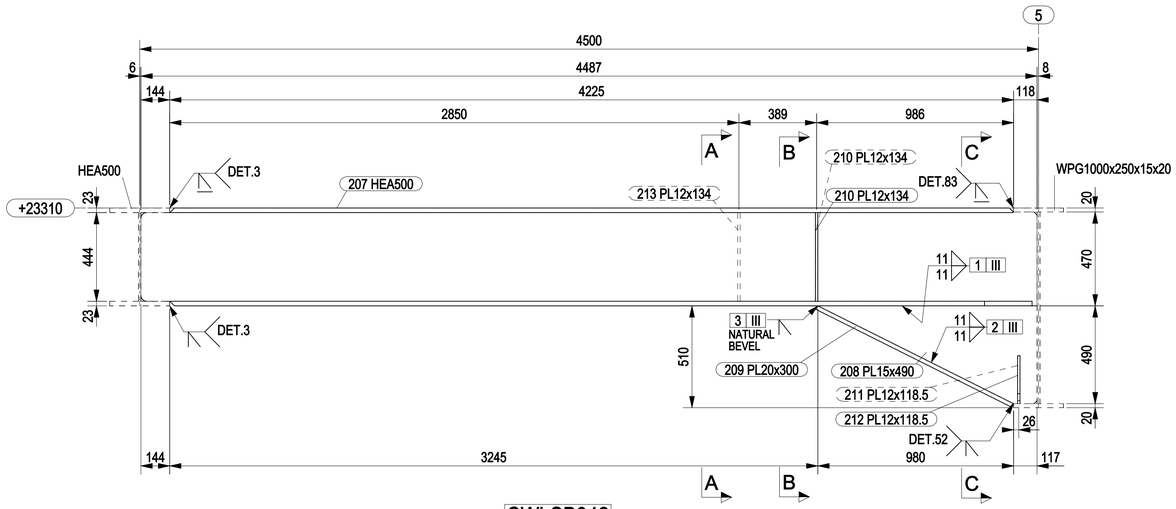


CWLSB042

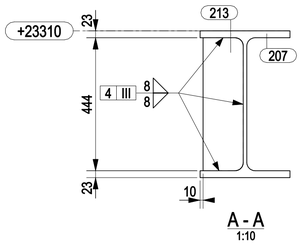


A - A
1:10

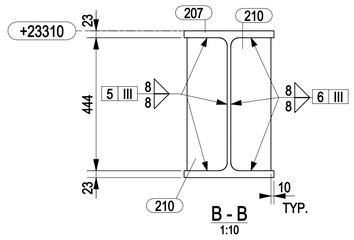


B - B
1:10

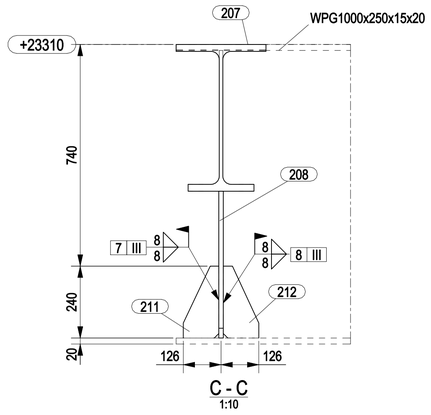


C - C
1:10

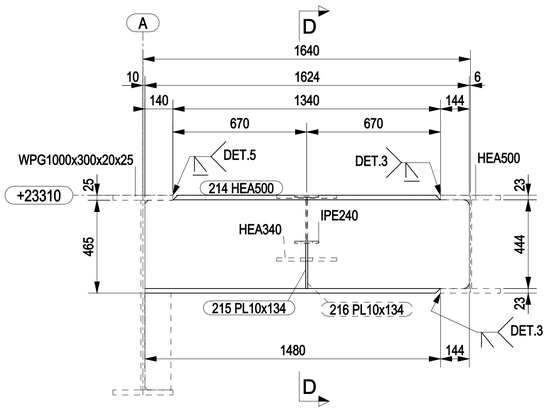


CWLSB043

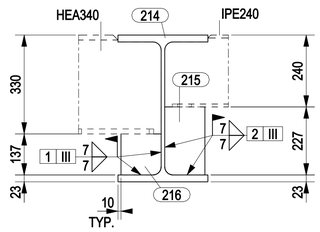


D - D
1:10

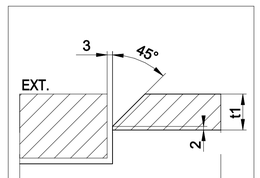


DETAIL 5

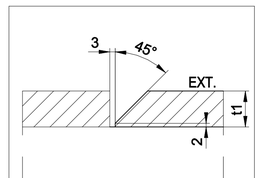

DETAIL 3

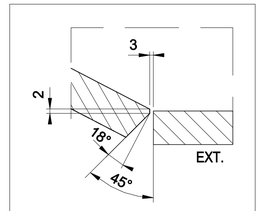

DETAIL 52

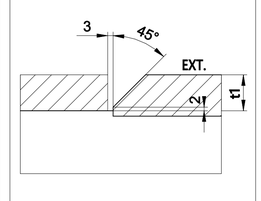


DETAIL 83

NOTES

1 – ALL DIMENSIONS AND ELEVATIONS ARE IN MILLIMETERS U.N.O.
2 – ALL ELEVATIONS ARE REFERED TO C.D.

KEY PLAN

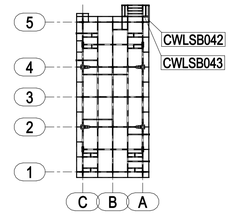

PLAN AT EL.+23310 TOS

HOLDS

REFERENCE DRAWINGS

DWG No.	DESCRIPTION
123A90-DDL-ST-DD-90057	TOPSIDE-SECONDARY STEEL PLAN AT EL.+23310 TOS

REV.	DATE	DRN	CHKD	APPD	DESCRIPTION
0	01/12/2023	CM-TS	MR	DC	ISSUED FOR CONSTRUCTION

CROSSWIND

ROSETTI MARINO

TITLE :
BASE LOAD POWER HUB (BLPH)
TOP SIDES – SECONDARY PLAN AT EL. +23310 TOS
MARK CWLSB042 – CWLSB043

CONTRACT NO./TITLE CW-I-WP4-2023-05/HOLLANDSE KUST NOORD WIND PARK			SCALE 1:15
DRAWN CM-TS	CHECKED M.ROSSI	APPROVED D.CASADIO	DATE 01/12/2023
A1	DRAWING NO. 123A90-FDL-ST-DD-90073	SHEET 001	REV. 0