



MARK	POS.	Q.TY	DENOMINATION	LENGTH (mm)	MATERIAL GRADE	STR. CAT.	WEIGHT (Kg)	P. SURF. (m^2)	NOTES
CWUPG003	100	2	Ø323.9x12.7	920	API5LX52	2	41.5	0.46	
CWUPG003	101	2	Ø323.9x12.7	920	API5LX52	2	41.4	0.46	
CWUPG003	102	1	PL15x240	920	S420MLO	2	26.0	0.48	
CWUPG003	103	1	PL10x230	720	S355MLO	3	13.0	0.35	
CWUPG003	129	2	PL40x500	5569	S420MLO	2	1743.0	12.06	
CWUPG003	130	1	PL20x920	5569	S420MLO	2	803.2	10.49	
						TOTALE	2668.0	24.30	

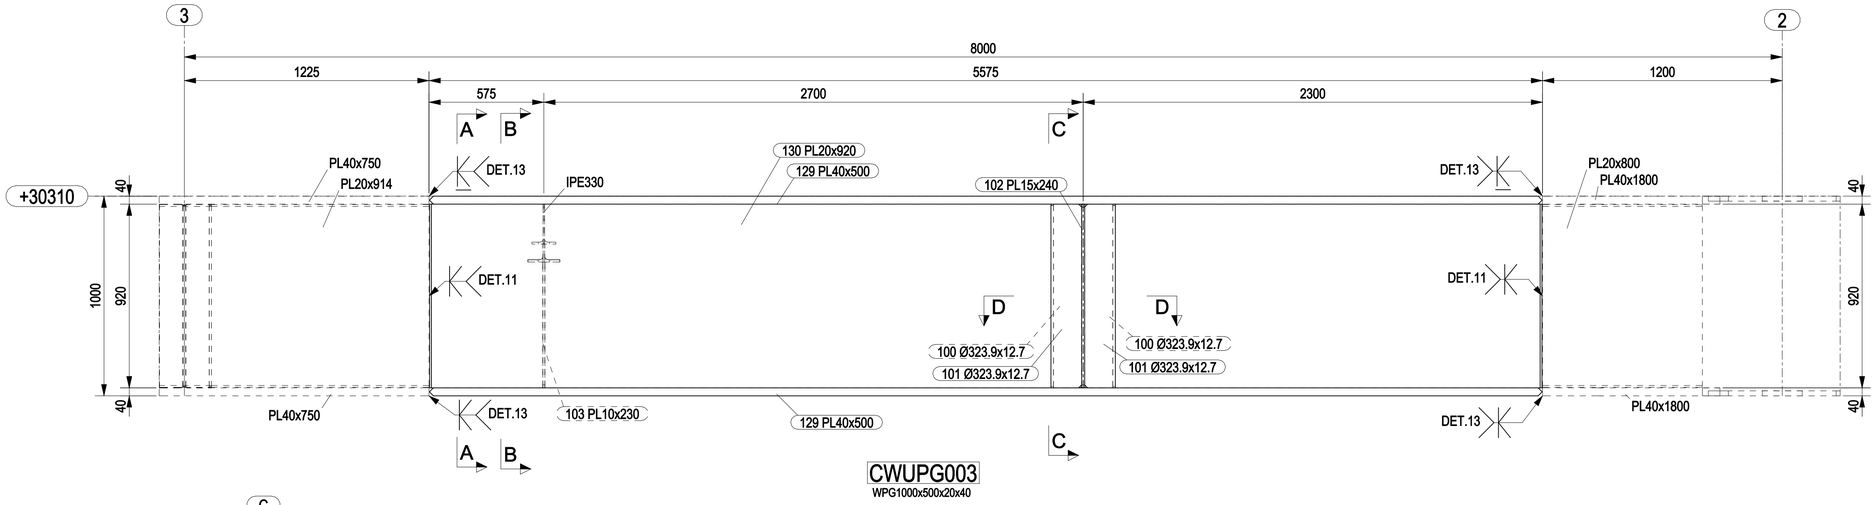


CWUPG003
WPG1000x500x20x40

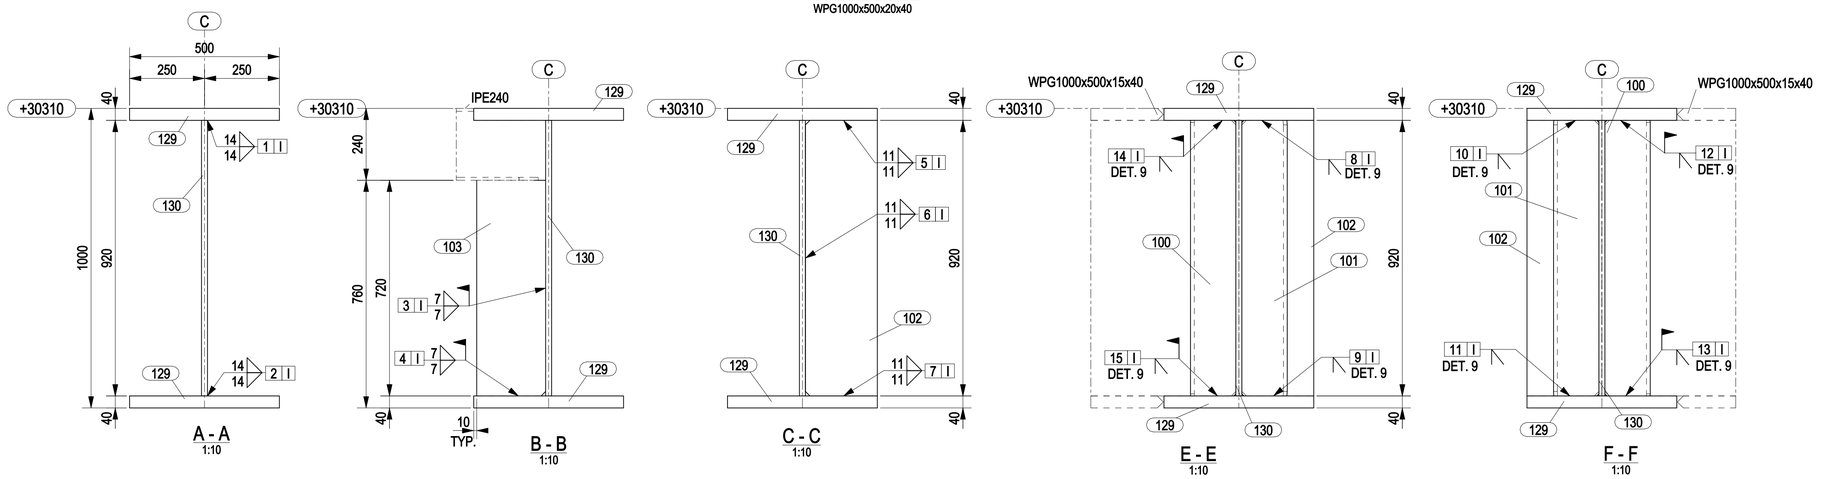

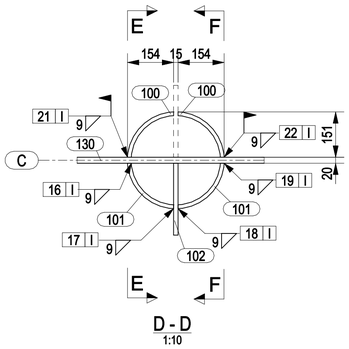


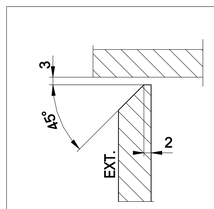

DETAIL 9

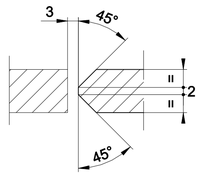

DETAIL 11

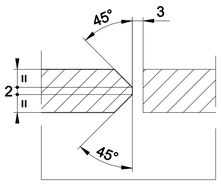


DETAIL 13

NOTES

1 – ALL DIMENSIONS AND ELEVATIONS ARE IN MILLIMETERS U.N.O.
2 – ALL ELEVATIONS ARE REFERED TO C.D.

KEY PLAN

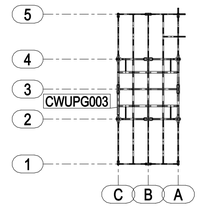

PLAN AT EL.+30310 TOS

HOLDS

REFERENCE DRAWINGS

DWG No.	DESCRIPTION
123A90-DDL-ST-DD-90050	TOPSIDE-PRIMARY STEEL PLAN AT EL.+30310 TOS

REV.	DATE	DRN	CHKD	APPD	DESCRIPTION
0	01/12/2023	CM-TS	MR	DC	ISSUED FOR CONSTRUCTION

CROSSWIND

ROSETTI MARINO

TITLE :
BASE LOAD POWER HUB (BLPH)
TOP SIDES – PRIMARY PLAN AT EL. +30310 TOS
MARK CWUPG003

CONTRACT NO./TITLE CW-I-WP4-2023-05/HOLLANDSE KUST NOORD WIND PARK			SCALE 1:15
DRAWN CM-TS	CHECKED M.ROSSI	APPROVED D.CASADIO	DATE 01/12/2023

A1	DRAWING NO. 123A90-FDL-ST-DD-90076	SHEET 001	REV. 0