

MARK	POS.	Q.TY	DENOMINATION	LENGTH (mm)	MATERIAL GRADE	STR. CAT.	WEIGHT (Kg)	P. SURF. (m^2)	NOTES
CWUPG007	104	2	PL20x250	6764	S420MLO	2	529.7	7.31	
CWUPG007	105	1	PL15x960	6764	S420MLO	2	764.0	13.20	
						TOTALE	1293.7	20.52	

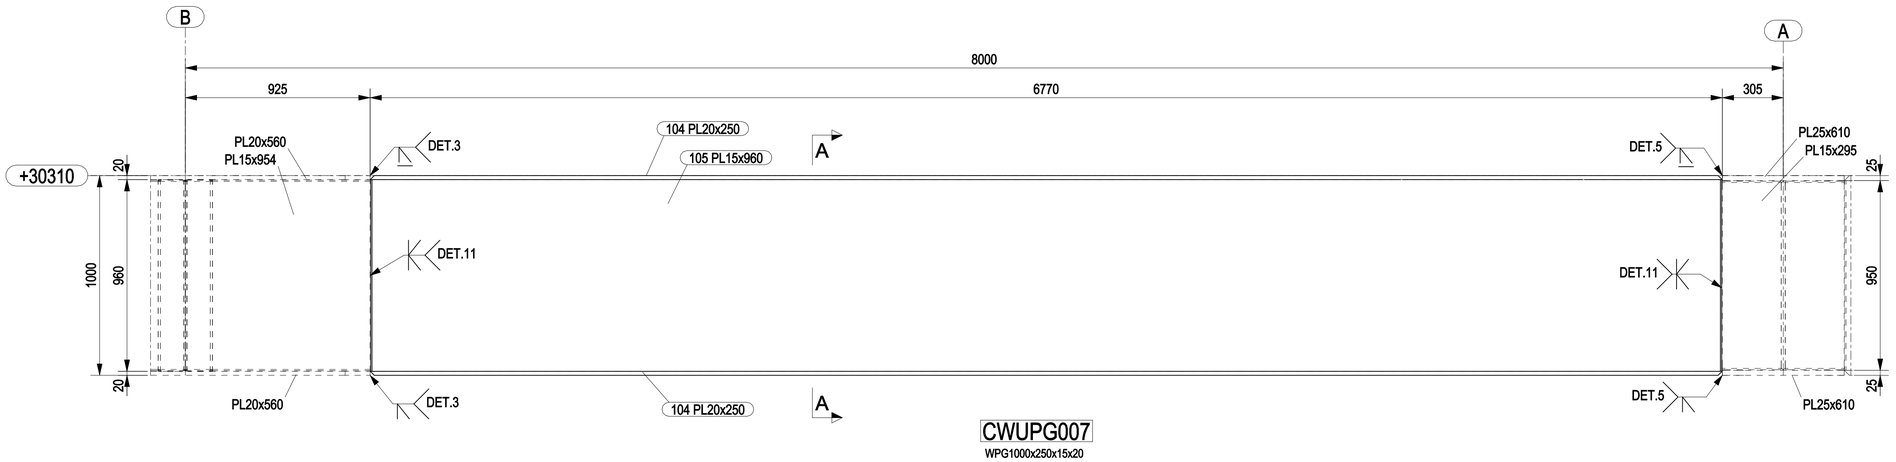

CWUPG007

WPG1000x250x15x20

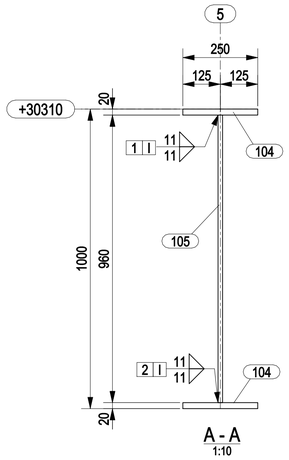


A - A

1:10

NOTES

1 – ALL DIMENSIONS AND ELEVATIONS ARE IN MILLIMETERS U.N.O.
2 – ALL ELEVATIONS ARE REFERED TO C.D.

KEY PLAN

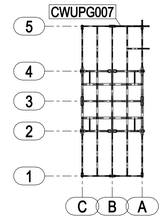


PLAN AT EL.+30310 TOS

HOLDS


REFERENCE DRAWINGS

DWG No.	DESCRIPTION
123A90-DDL-ST-DD-90050	TOPSIDE-PRIMARY STEEL PLAN AT EL.+30310 TOS


REV.	DATE	DRN	CHKD	APPD	DESCRIPTION
0	01/12/2023	CM-TS	MR	DC	ISSUED FOR CONSTRUCTION

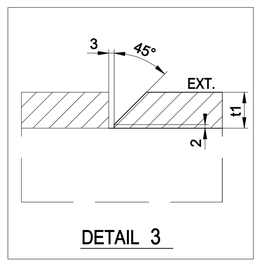

DETAIL 3

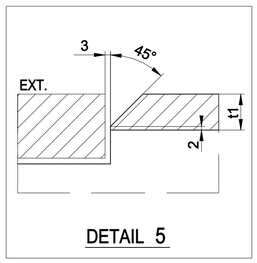

DETAIL 5

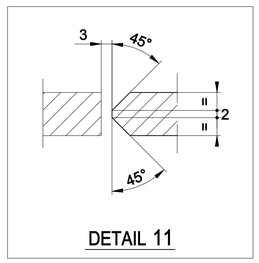

DETAIL 11

CROSSWIND

ROSETTI MARINO

TITLE :

BASE LOAD POWER HUB (BLPH)
TOP SIDES – PRIMARY PLAN AT EL. +30310 TOS
MARK CWUPG007

CONTRACT NO./TITLE CW-I-WP4-2023-05/HOLLANDSE KUST NOORD WIND PARK				SCALE 1:15
DRAWN CM-TS	CHECKED M.ROSSI	APPROVED D.CASADIO		DATE 01/12/2023
A1	DRAWING NO. 123A90-FDL-ST-DD-90080		SHEET 001	REV. 0