


MARK	POS.	Q.TY	DENOMINATION	LENGTH (mm)	MATERIAL GRADE	STR. CAT.	WEIGHT (Kg)	P. SURF. (m^2)	NOTES
CWUPG012	108	2	PL25x300	11669	S420MLO	2	1371.8	15.18	
CWUPG012	109	1	PL15x960	11985	S420MLO	2	1340.1	23.15	
CWUPG012	149	7	PL10x132.5	645	S355MLO	3	46.9	1.30	
CWUPG012	151	1	PL10x132.5	950	S355MLO	3	9.9	0.27	
CWUPG012	324	2	PL12x132.5	485	S355MLO	3	12.1	0.29	
						TOTALE	2780.8	40.19	

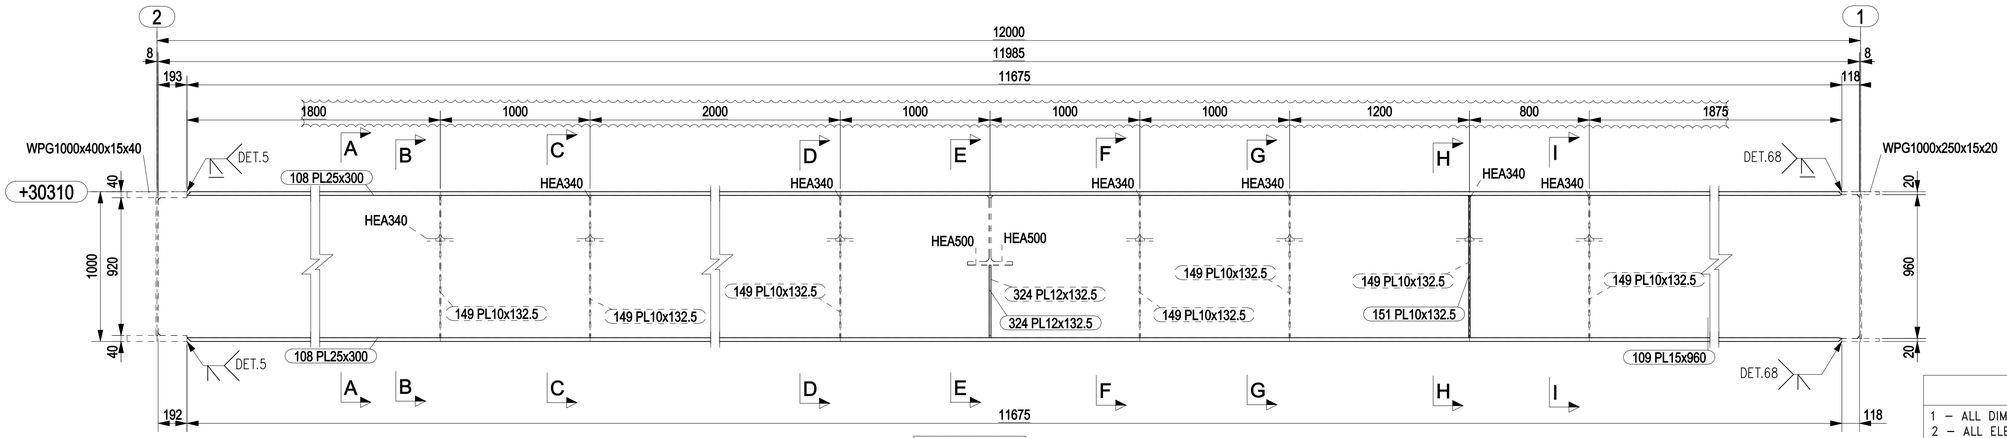


CWUPG012

WPG1000x300x15x25

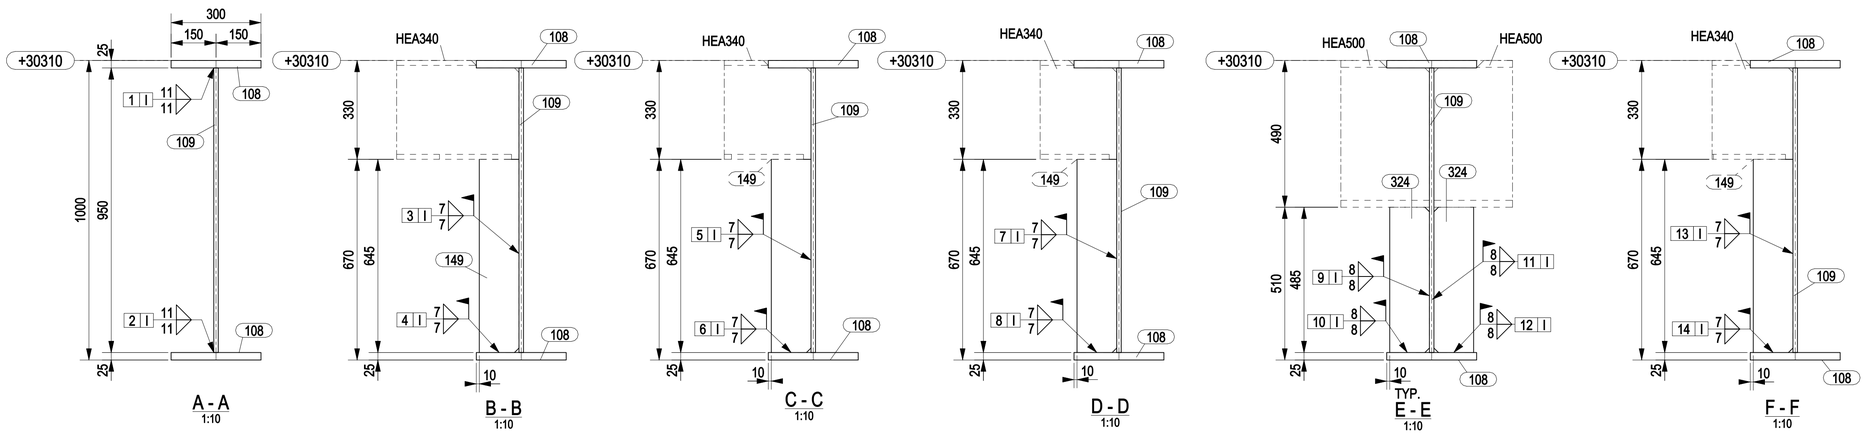

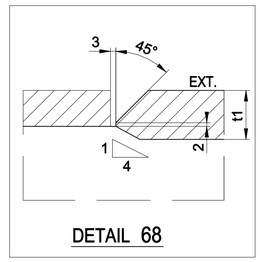

DETAIL 68

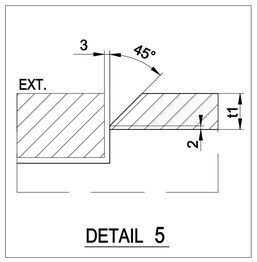


DETAIL 5

HOLD

NOTES

1 – ALL DIMENSIONS AND ELEVATIONS ARE IN MILLIMETERS U.N.O.
2 – ALL ELEVATIONS ARE REFERED TO C.D.

KEY PLAN

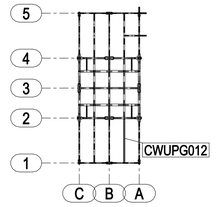

PLAN AT EL.+30310 TOS

HOLDS

REFERENCE DRAWINGS

DWG No.	DESCRIPTION
123A90-DDL-ST-DD-90050	TOPSIDE-PRIMARY STEEL PLAN AT EL.+30310 TOS

REV.	DATE	DRN	CHKD	APPD	DESCRIPTION
0	01/12/2023	CM-TS	MR	DC	ISSUED FOR CONSTRUCTION

CROSSWIND

ROSETTI MARINO

TITLE :
BASE LOAD POWER HUB (BLPH)
TOP SIDES – PRIMARY PLAN AT EL. +30310 TOS
MARK CWUPG012

CONTRACT NO./TITLE CW-I-WP4-2023-05/HOLLANDSE KUST NOORD WIND PARK				SCALE 1:20
DRAWN CM-TS	CHECKED M.ROSSI	APPROVED D.CASADIO		DATE 01/12/2023
A1	DRAWING NO. 123A90-FDL-ST-DD-90083		SHEET 001	REV. 0