


MARK	POS.	Q.TY	DENOMINATION	LENGTH (mm)	MATERIAL GRADE	STR. CAT.	WEIGHT (Kg)	P. SURF. (m^2)	NOTES
CWUPG018	116	2	PL25x300	9749	S420MLO	2	1145.5	12.69	
CWUPG018	117	1	PL20x950	9749	S420MLO	2	1452.9	18.93	
CWUPG018	145	1	PL12x130	485	S355MLO	3	5.9	0.14	
CWUPG018	146	1	PL12x130	950	S355MLO	3	11.6	0.27	
CWUPG018	147	6	PL10x130	645	S355MLO	3	39.4	1.10	
CWUPG018	148	6	PL10x130	950	S355MLO	3	58.1	1.61	
CWUPG018	152	1	PL10x130	735	S355MLO	3	7.5	0.21	
CWUPG018	325	1	PL10x130	645	S355MLO	3	6.6	0.18	
						TOTALE	2727.4	35.12	

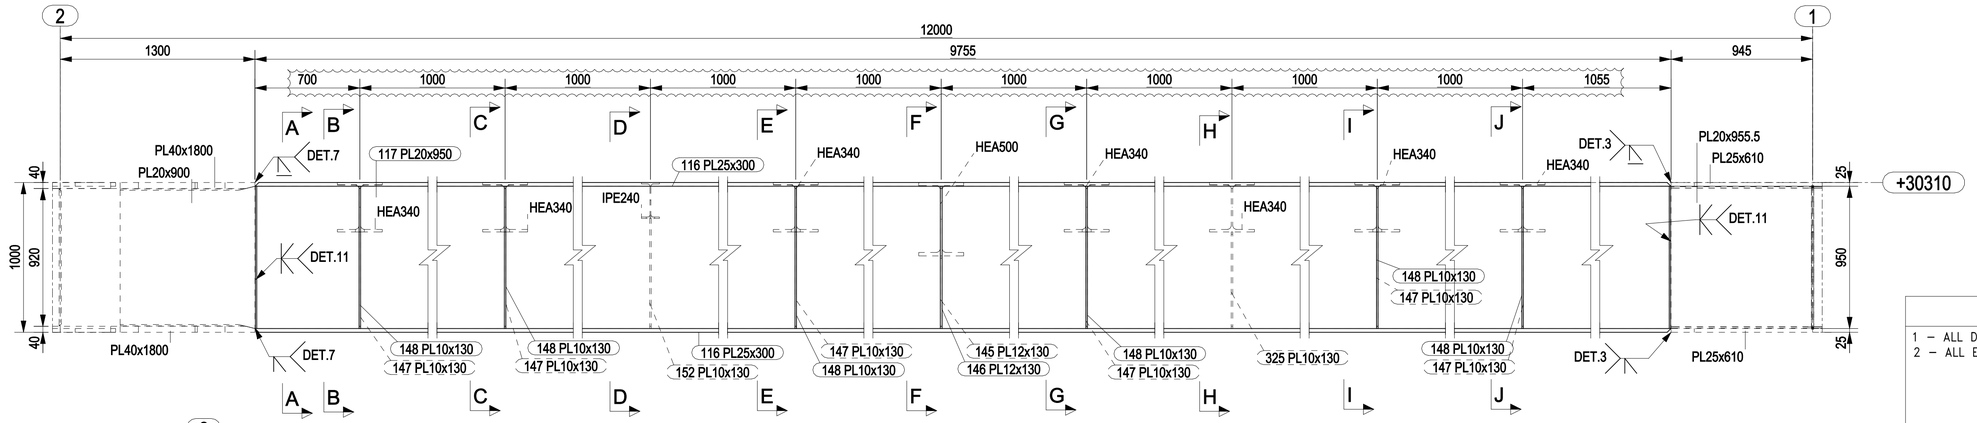

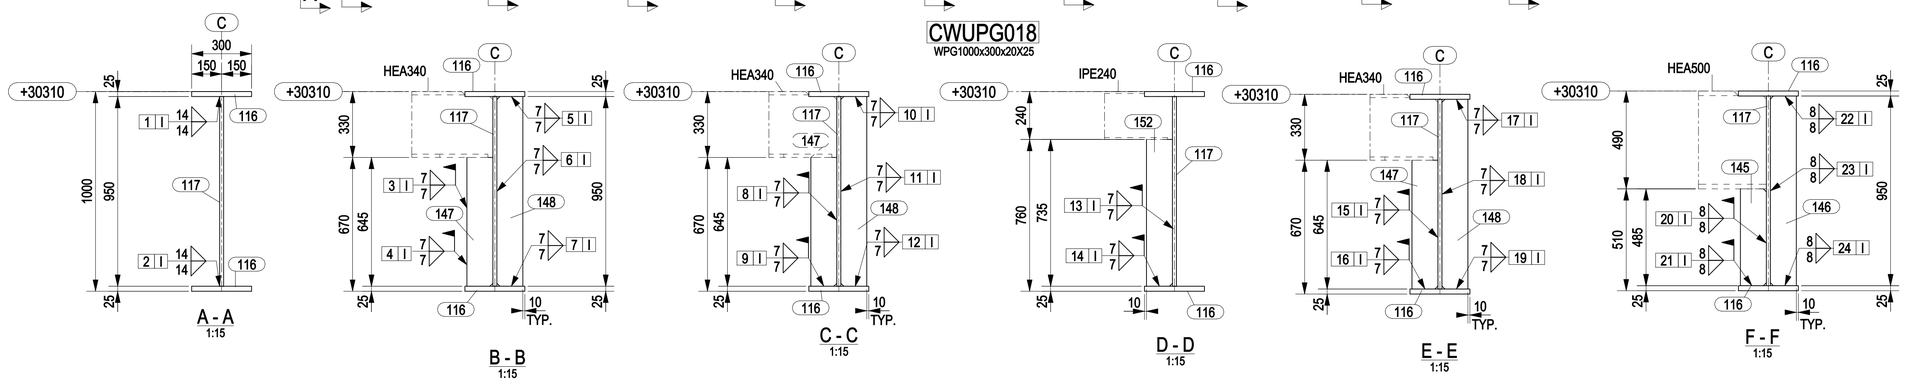

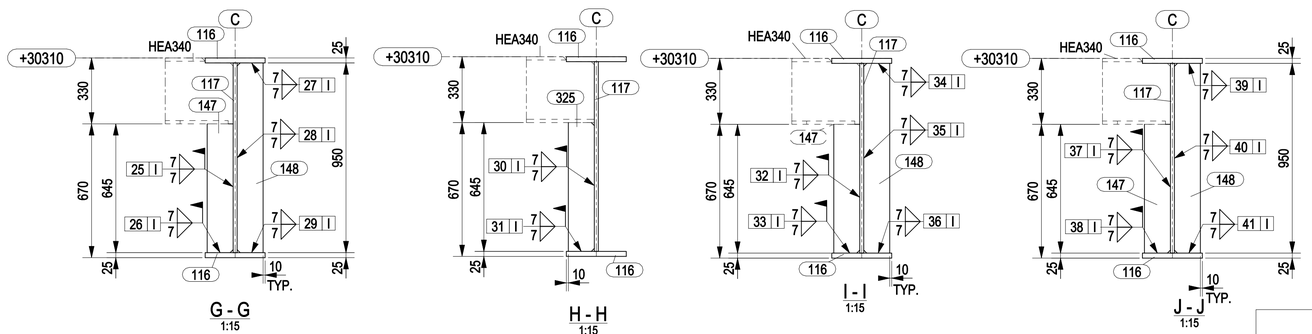


CWUPG018
WPG1000x300x20X25

HOLD

NOTES


1 – ALL DIMENSIONS AND ELEVATIONS ARE IN MILLIMETERS U.N.O.
2 – ALL ELEVATIONS ARE REFERED TO C.D.

KEY PLAN

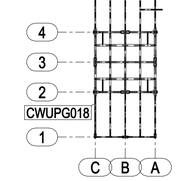


PLAN AT EL.+30310 TOS


HOLDS

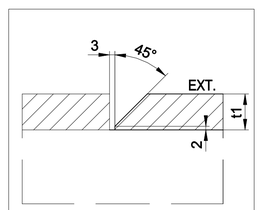

DETAIL 3

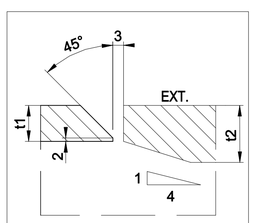

DETAIL 7

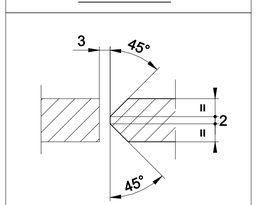

DETAIL 11

REFERENCE DRAWINGS

DWG No.	DESCRIPTION
123A90-DDL-ST-DD-90050	TOPSIDE-PRIMARY STEEL PLAN AT EL.+30310 TOS

REV.	DATE	DRN	CHKD	APPD	DESCRIPTION
0	01/12/2023	CM-TS	MR	DC	ISSUED FOR CONSTRUCTION

CROSSWIND

ROSETTI MARINO

TITLE :
BASE LOAD POWER HUB (BLPH)
TOP SIDES – PRIMARY PLAN AT EL. +30310 TOS
MARK CWUPG018

CONTRACT NO./TITLE CW-I-WP4-2023-05/HOLLANDSE KUST NOORD WIND PARK			SCALE 1:20
DRAWN CM-TS	CHECKED M.ROSSI	APPROVED D.CASADIO	DATE 01/12/2023

A1	DRAWING NO.	SHEET	REV.
	123A90-FDL-ST-DD-90087	001	0