

MARK	POS.	Q.TY	DENOMINATION	LENGTH (mm)	MATERIAL GRADE	STR. CAT.	WEIGHT (Kg)	P. SURF. (m^2)	NOTES
CWUPG019	116	2	PL25x300	9749	S420MLO	2	1145.5	12.69	
CWUPG019	117	1	PL20x950	9749	S420MLO	2	1452.9	18.93	
CWUPG019	145	1	PL12x130	485	S355MLO	3	5.9	0.14	
CWUPG019	146	1	PL12x130	950	S355MLO	3	11.6	0.27	
CWUPG019	147	1	PL10x130	645	S355MLO	3	6.6	0.18	
CWUPG019	148	1	PL10x130	950	S355MLO	3	9.7	0.27	
CWUPG019	325	4	PL10x130	645	S355MLO	3	26.3	0.73	
						TOTALE	2658.3	33.21	

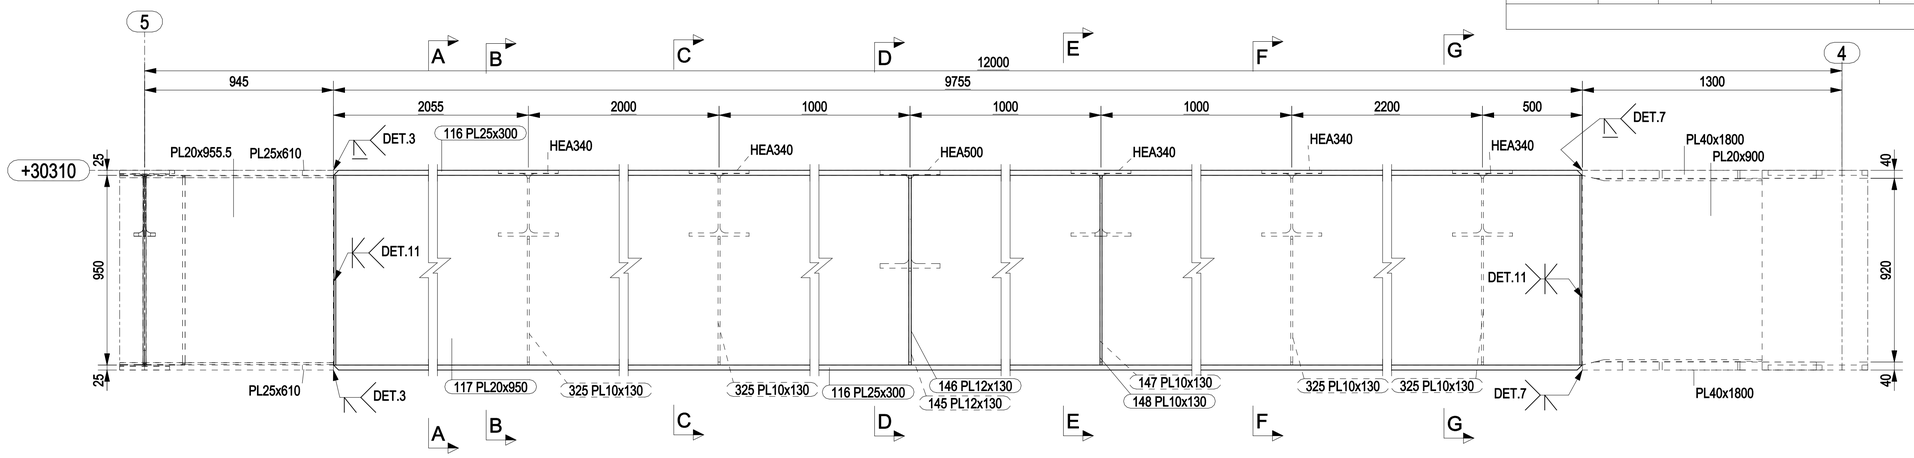


CWUPG019


WPG1000x300x20X25

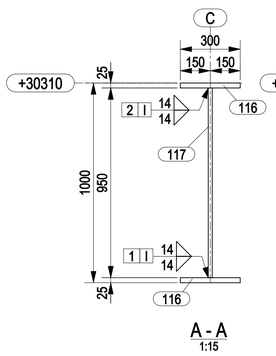


A - A
1:15

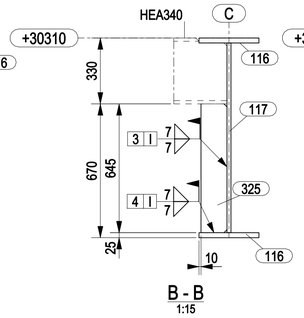


B - B
1:15

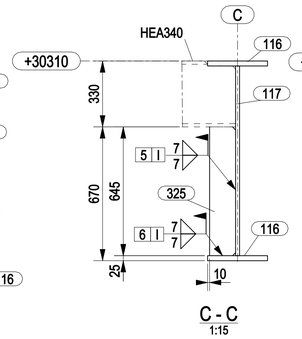


C - C
1:15

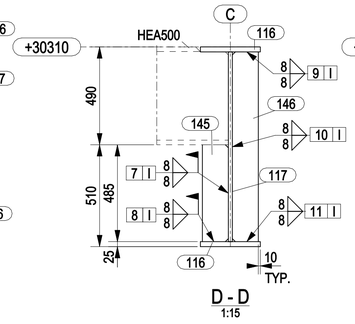


D - D
1:15

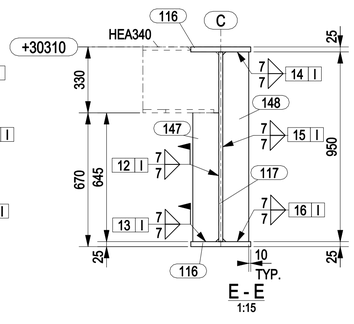


E - E
1:15

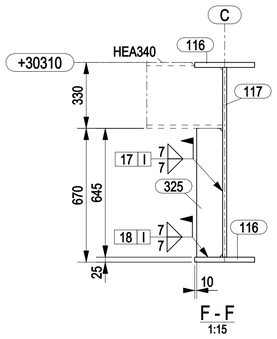


F - F
1:15

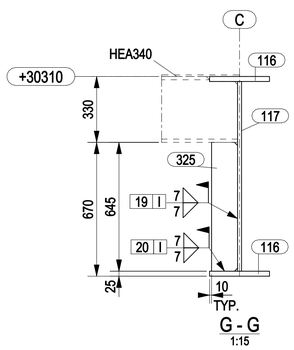


G - G
1:15

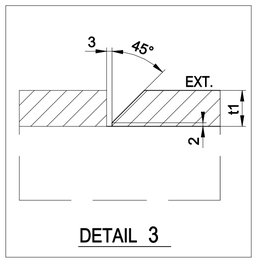

DETAIL 3

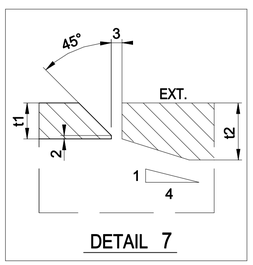

DETAIL 7

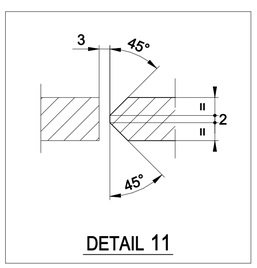


DETAIL 11

NOTES

1 – ALL DIMENSIONS AND ELEVATIONS ARE IN MILLIMETERS U.N.O.
2 – ALL ELEVATIONS ARE REFERED TO C.D.

KEY PLAN

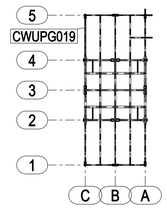

PLAN AT EL.+30310 TOS

HOLDS

REFERENCE DRAWINGS

DWG No.	DESCRIPTION
123A90-DDL-ST-DD-90050	TOPSIDE-PRIMARY STEEL PLAN AT EL.+30310 TOS

REV.	DATE	DRN	CHKD	APPD	DESCRIPTION
1	22/01/2024	CM-TS	MR	DC	RELEASED HOLD
0	01/12/2023	CM-TS	MR	DC	ISSUED FOR CONSTRUCTION

CROSSWIND

ROSETTI MARINO

TITLE :
BASE LOAD POWER HUB (BLPH)
TOP SIDES – PRIMARY PLAN AT EL. +30310 TOS
MARK CWUPG019

CONTRACT NO./TITLE CW-I-WP4-2023-05/HOLLANDSE KUST NOORD WIND PARK | SCALE 1:15

DRAWN CM-TS | CHECKED M.ROSSI | APPROVED D.CASADIO | DATE 01/12/2023

A1 | DRAWING NO. 123A90-FDL-ST-DD-90088 | SHEET 001 | REV. 1