



MARK	POS.	Q.TY	DENOMINATION	LENGTH (mm)	MATERIAL GRADE	STR. CAT.	WEIGHT (Kg)	P. SURF. (m^2)	NOTES
CWUPG021	117	1	PL20x950	9749	S420MLO	2	1452.9	18.93	
CWUPG021	147	3	PL10x130	645	S355MLO	3	19.7	0.55	
CWUPG021	148	2	PL10x130	950	S355MLO	3	19.4	0.54	
CWUPG021	309	1	PL10x130	645	S355MLO	3	6.6	0.18	
CWUPG021	1153	2	PL25x300	4549	S420MLO	2	533.2	5.93	
CWUPG021	1154	2	PL25x1000	1000	S420MLO Z	1	296.3	3.18	
CWUPG021	1155	2	PL25x300	4194	S420MLO	2	491.4	5.46	
CWUPG021	1156	4	Ø700x30	950	S420MLO	1	454.0	2.20	
						TOTALE	3273.3	36.96	

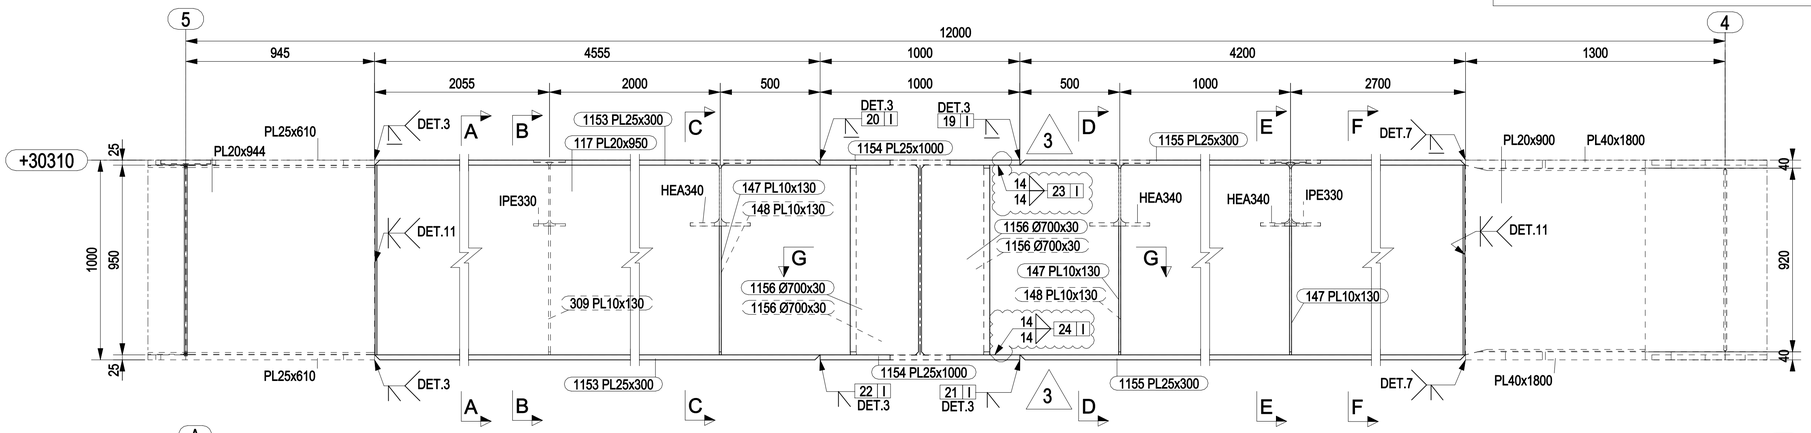



CWUPG021

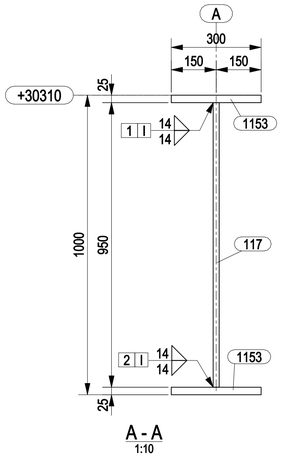


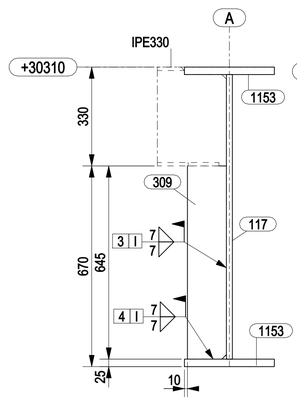


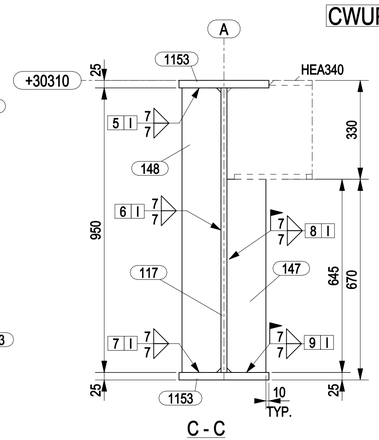


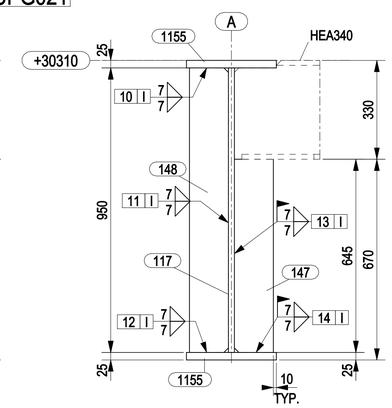


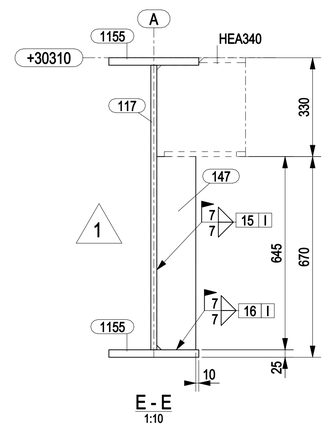


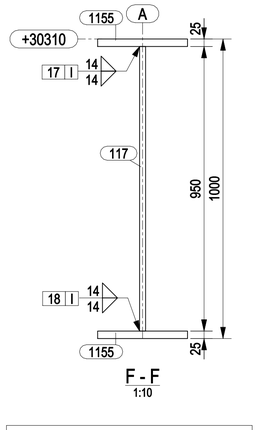


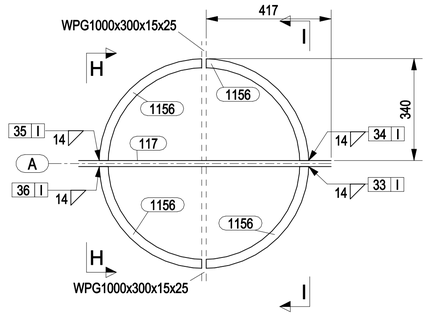


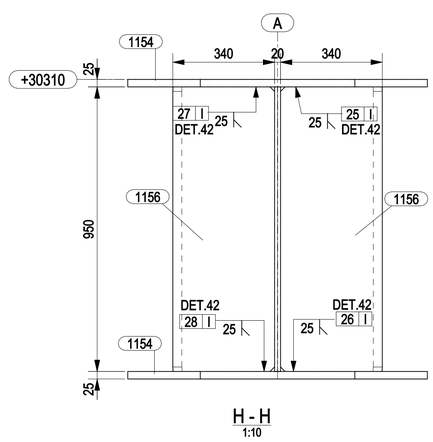


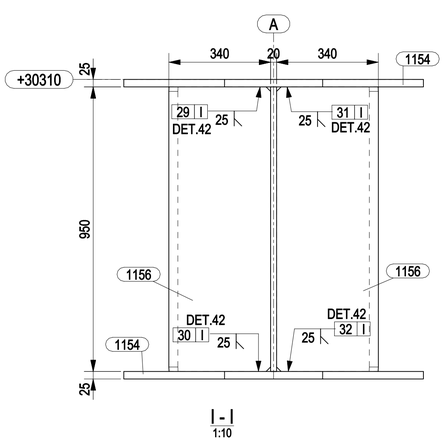

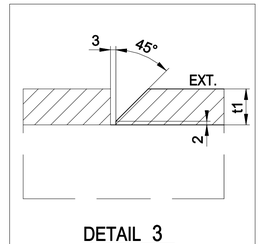

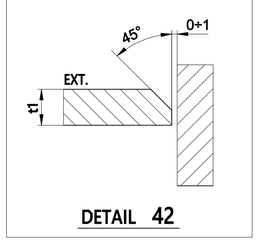

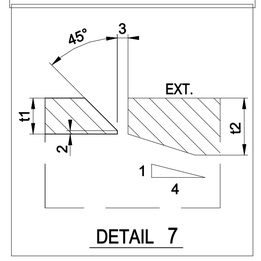


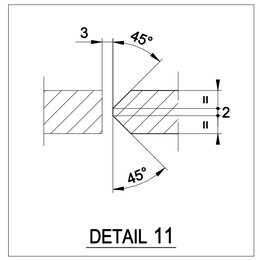

NOTES

1 – ALL DIMENSIONS AND ELEVATIONS ARE IN MILLIMETERS U.N.O.
2 – ALL ELEVATIONS ARE REFERED TO C.D.

KEY PLAN

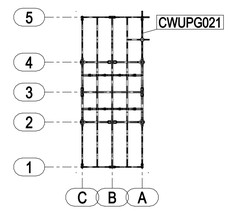

PLAN AT EL.+30310 TOS

HOLDS

REFERENCE DRAWINGS

DWG No.	DESCRIPTION
123A90-DDL-ST-DD-90050	TOPSIDE-PRIMARY STEEL PLAN AT EL.+30310 TOS

REV.	DATE	DRN	CHKD	APPD	DESCRIPTION
3	02/05/2024	CM-TS	MR	DC	REVISED WHERE INDICATED
2	05/04/2024	CM-TS	MR	DC	REVISED WHERE INDICATED
1	22/01/2024	CM-TS	MR	DC	RELEASED HOLD
0	01/12/2023	CM-TS	MR	DC	ISSUED FOR CONSTRUCTION

CROSSWIND

ROSETTI MARINO

TITLE :
BASE LOAD POWER HUB (BLPH)
TOP SIDES – PRIMARY PLAN AT EL. +30310 TOS
MARK CWUPG021

CONTRACT NO./TITLE CW-I-WP4-2023-05/HOLLANDSE KUST NOORD WIND PARK			SCALE 1:15
DRAWN CM-TS	CHECKED M.ROSSI	APPROVED D.CASADIO	DATE 02/05/2024
A1	DRAWING NO. 123A90-FDL-ST-DD-90092	SHEET 001	REV. 3