

MARK	POS.	Q.TY	DENOMINATION	LENGTH (mm)	MATERIAL GRADE	STR. CAT.	WEIGHT (Kg)	P. SURF. (m^2)	NOTES
CWUPG024	120	2	PL40x400	5544	S420MLO	2	1388.1	9.78	
CWUPG024	121	1	PL15x920	5544	S420MLO	2	600.0	10.38	
						TOTALE	1988.1	20.16	

1

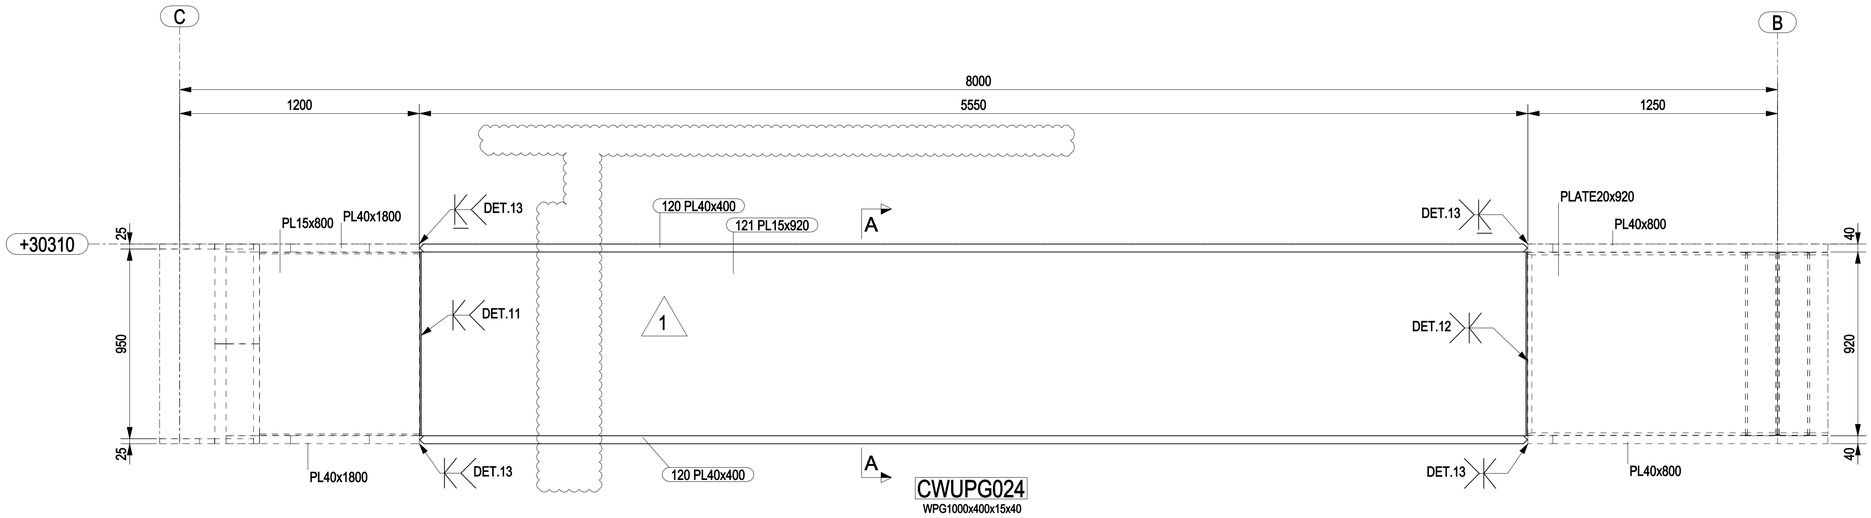

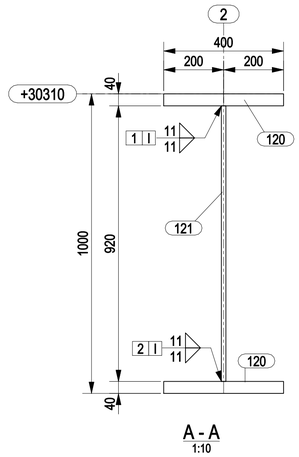


A - A
1:10

1

NOTES

1 – ALL DIMENSIONS AND ELEVATIONS ARE IN MILLIMETERS U.N.O.
2 – ALL ELEVATIONS ARE REFERED TO C.D.

KEY PLAN

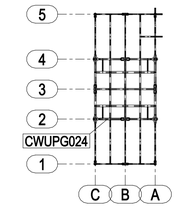


PLAN AT EL.+30310 TOS

HOLDS


REFERENCE DRAWINGS

DWG No.	DESCRIPTION
123A90-DDL-ST-DD-90050	TOPSIDE-PRIMARY STEEL PLAN AT EL.+30310 TOS


REV.	DATE	DRN	CHKD	APPD	DESCRIPTION
1	07/12/2023	CM-TS	MR	DC	REVISED WHERE INDICATED
0	01/12/2023	CM-TS	MR	DC	ISSUED FOR CONSTRUCTION

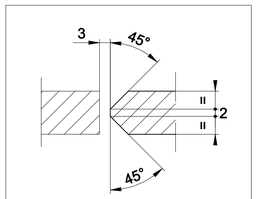

DETAIL 11

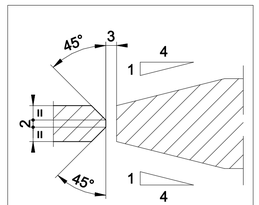

DETAIL 12

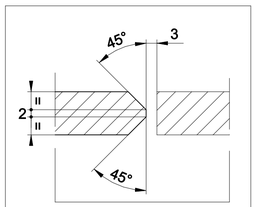

DETAIL 13

CROSSWIND

ROSETTI MARINO

TITLE :
BASE LOAD POWER HUB (BLPH)
TOP SIDES – PRIMARY PLAN AT EL. +30310 TOS
MARK CWUPG024

CONTRACT NO./TITLE CW-I-WP4-2023-05/HOLLANDSE KUST NOORD WIND PARK			SCALE 1:15
DRAWN CM-TS	CHECKED M.ROSSI	APPROVED D.CASADIO	DATE 01/12/2023
A1	DRAWING NO. 123A90-FDL-ST-DD-90093	SHEET 001	REV. 1