

MARK	POS.	Q.TY	DENOMINATION	LENGTH (mm)	MATERIAL GRADE	STR. CAT.	WEIGHT (Kg)	P. SURF. (m^2)	NOTES
CWUPG026	120	2	PL40x400	5544	S420MLO	2	1388.1	9.78	
CWUPG026	121	1	PL15x920	5544	S420MLO	2	600.0	10.38	
						TOTALE	1988.1	20.16	

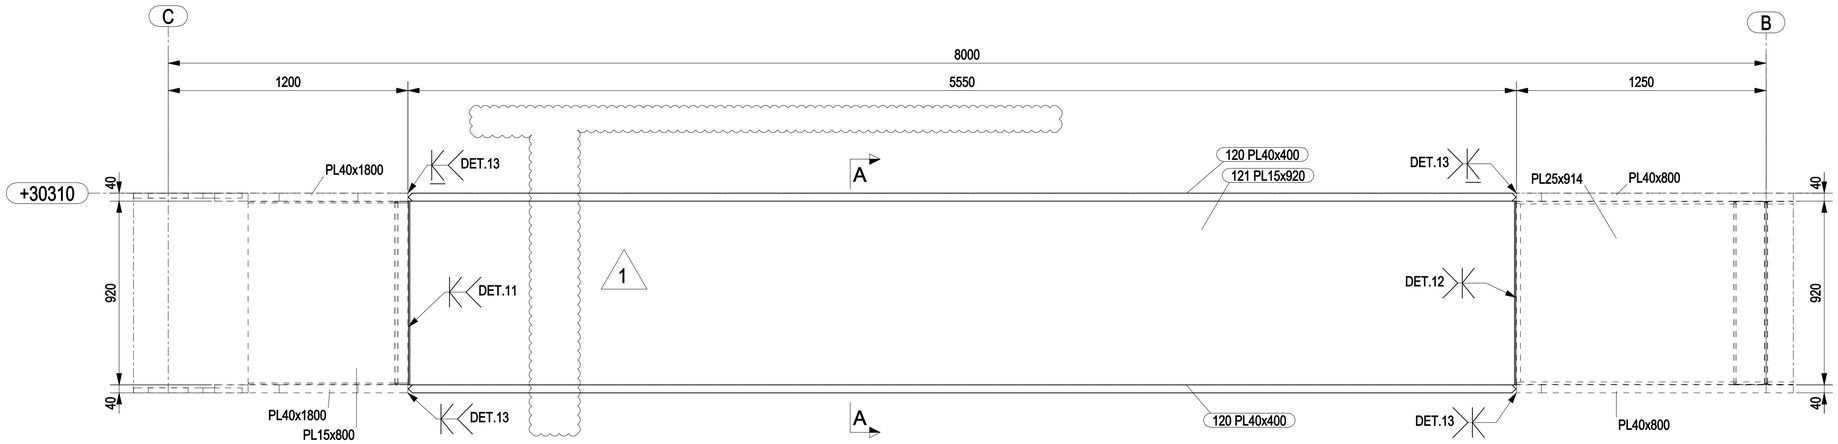


CWUPG026

WPG1000x400x15x40

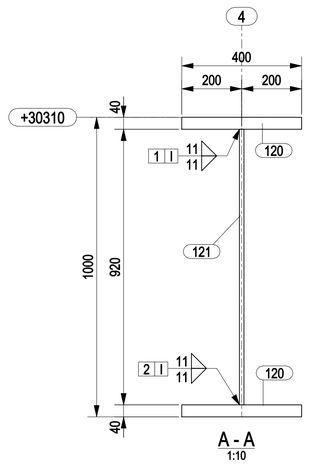

A - A


1:10

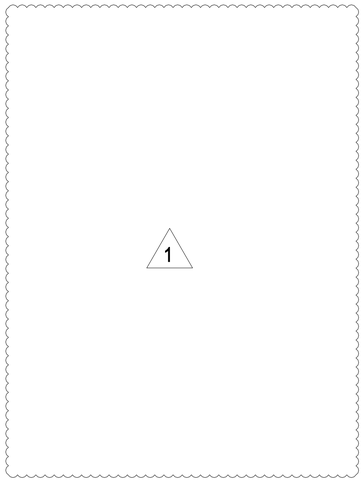

NOTES

1 – ALL DIMENSIONS AND ELEVATIONS ARE IN MILLIMETERS U.N.O.
2 – ALL ELEVATIONS ARE REFERED TO C.D.

KEY PLAN

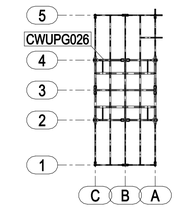


PLAN AT EL.+30310 TOS


HOLDS

REFERENCE DRAWINGS


DWG No.	DESCRIPTION
123A90-DDL-ST-DD-90050	TOPSIDE-PRIMARY STEEL PLAN AT EL.+30310 TOS

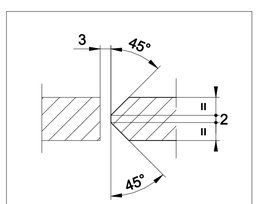

DETAIL 11

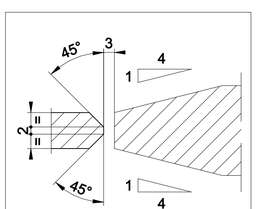

DETAIL 12

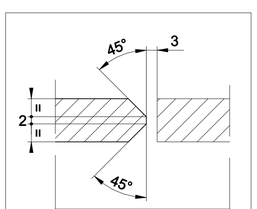

DETAIL 13

REV.	DATE	DRN	CHKD	APPD	DESCRIPTION
1	07/12/2023	CM–TS	MR	DC	REVISED WHERE INDICATED
0	01/12/2023	CM–TS	MR	DC	ISSUED FOR CONSTRUCTION

CROSSWIND

ROSETTI MARINO

TITLE :

BASE LOAD POWER HUB (BLPH)
TOP SIDES – PRIMARY PLAN AT EL. +30310 TOS
MARK CWUPG026

CONTRACT NO./TITLE CW–I–WP4–2023–05/HOLLANDSE KUST NOORD WIND PARK			SCALE 1:15
DRAWN CM–TS	CHECKED M.ROSSI	APPROVED D.CASADIO	DATE 01/12/2023

A1	DRAWING NO. 123A90–FDL–ST–DD–90095	SHEET 001	REV. 1