

MARK	POS.	Q.TY	DENOMINATION	LENGTH (mm)	MATERIAL GRADE	STR. CAT.	WEIGHT (Kg)	P. SURF. (m^2)	NOTES
CWUPG027	122	2	PL40x400	11947	S420MLO	2	2998.8	21.07	
CWUPG027	123	1	PL15x920	11947	S420MLO	2	1293.9	22.36	
CWUPG027	136	2	PL40x400	3294	S420MLO	2	822.9	5.82	
CWUPG027	137	1	PL15x920	3294	S420MLO	2	356.2	6.17	
						TOTALE	5471.9	55.43	

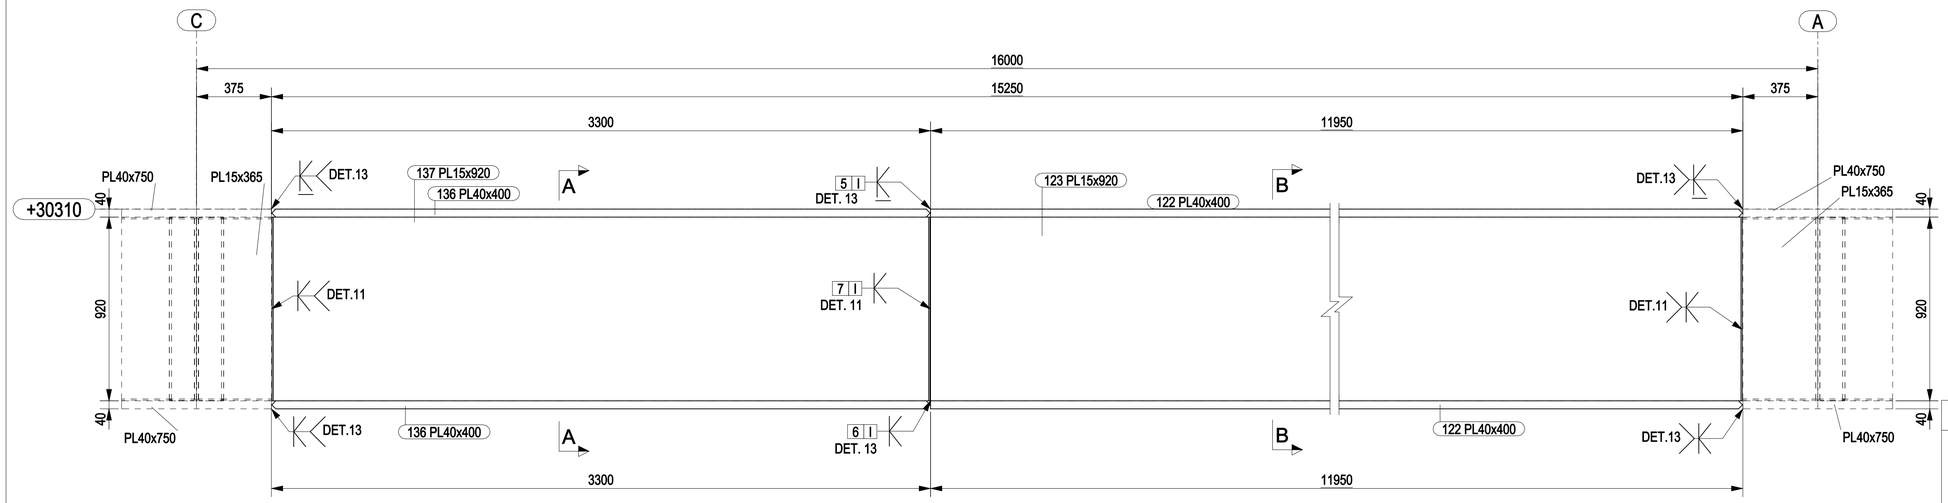


CWUPG027


WPG1000x400x15x40

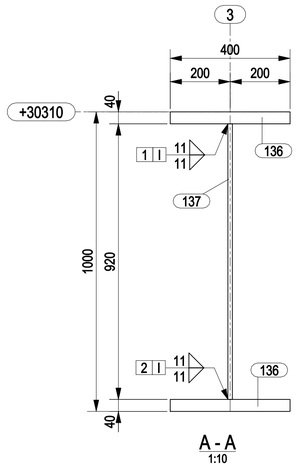


A - A
1:10

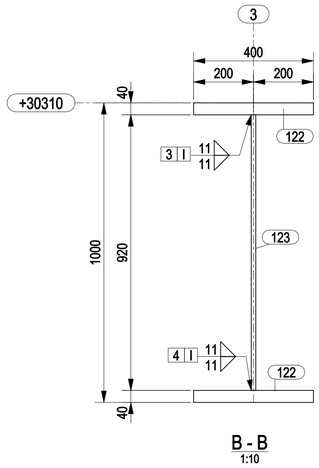

B - B
1:10

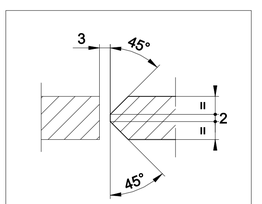

DETAIL 11

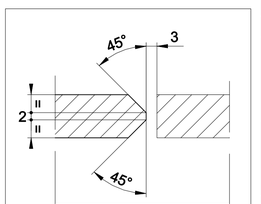


DETAIL 13

NOTES

1 – ALL DIMENSIONS AND ELEVATIONS ARE IN MILLIMETERS U.N.O.
2 – ALL ELEVATIONS ARE REFERED TO C.D.

KEY PLAN

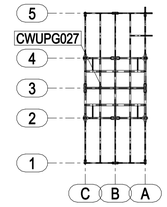

PLAN AT EL.+30310 TOS

HOLDS

REFERENCE DRAWINGS

DWG No.	DESCRIPTION
123A90-DDL-ST-DD-90050	TOPSIDE-PRIMARY STEEL PLAN AT EL.+30310 TOS

REV.	DATE	DRN	CHKD	APPD	DESCRIPTION
0	01/12/2023	CM-TS	MR	DC	ISSUED FOR CONSTRUCTION

CROSSWIND

ROSETTI MARINO

TITLE :
BASE LOAD POWER HUB (BLPH)
TOP SIDES – PRIMARY PLAN AT EL. +30310 TOS
MARK CWUPG027

CONTRACT NO./TITLE CW-I-WP4-2023-05/HOLLANDSE KUST NOORD WIND PARK			SCALE 1:15
DRAWN CM-TS	CHECKED M.ROSSI	APPROVED D.CASADIO	DATE 01/12/2023
A1	DRAWING NO. 123A90-FDL-ST-DD-90096	SHEET 001	REV. 0