


| MARK | POS. | Q.TY | DENOMINATION | LENGTH (mm) | MATERIAL GRADE | STR. CAT. | WEIGHT (Kg) | P. SURF. (m^2) | NOTES |
|---|---|---|---|---|---|---|---|---|---|
| CWUPG030 | 125 | 1 | PL15x920 | 7985 | S420MLO | 2 | 865.0 | 14.96 | |
| CWUPG030 | 126 | 2 | PL40x400 | 7594 | S420MLO | 2 | 1903.1 | 13.39 | |
| | | | | | | TOTALE | 2768.0 | 28.35 | |

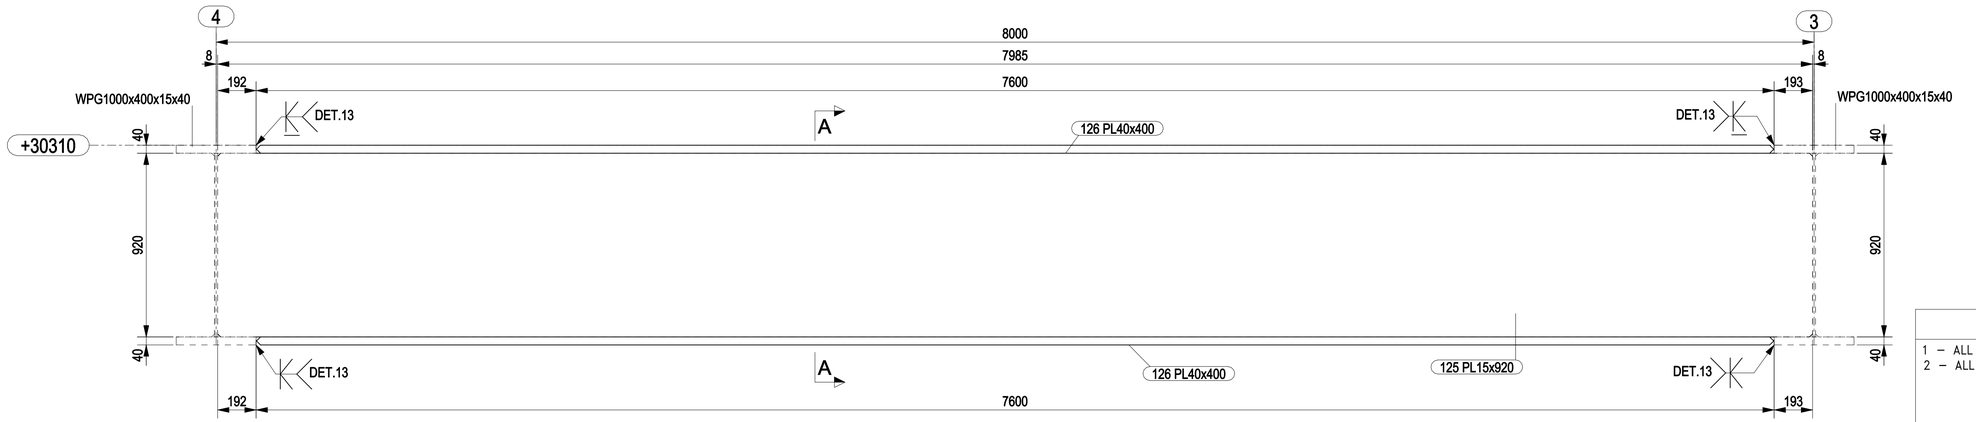


CWUPG030
WPG1000x400x15x40

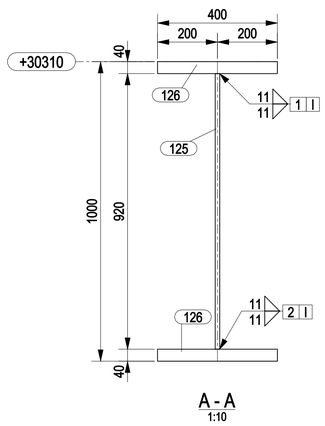


A - A
1:10

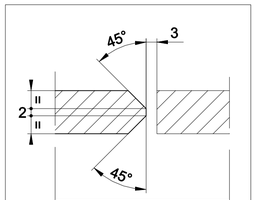



DETAIL 13

## NOTES

1 – ALL DIMENSIONS AND ELEVATIONS ARE IN MILLIMETERS U.N.O.
2 – ALL ELEVATIONS ARE REFERED TO C.D.

## KEY PLAN

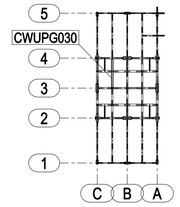


PLAN AT EL.+30310 TOS

## HOLDS

## REFERENCE DRAWINGS

| DWG No. | DESCRIPTION |
|---|---|
| 123A90-DDL-ST-DD-90050 | TOPSIDE-PRIMARY STEEL PLAN AT EL.+30310 TOS |

| REV. | DATE | DRN | CHKD | APPD | DESCRIPTION |
|---|---|---|---|---|---|
| 0 | 01/12/2023 | CM-TS | MR | DC | ISSUED FOR CONSTRUCTION |

CROSSWIND

ROSETTI MARINO

TITLE :
BASE LOAD POWER HUB (BLPH)
TOP SIDES – PRIMARY PLAN AT EL. +30310 TOS
MARK CWUPG030

| | | | |
|---|---|---|---|
| CONTRACT NO./TITLE CW-I-WP4-2023-05/HOLLANDSE KUST NOORD WIND PARK | | | SCALE 1:15 |
| DRAWN CM-TS | CHECKED M.ROSSI | APPROVED D.CASADIO | DATE 01/12/2023 |
| A1 | DRAWING NO. 123A90-FDL-ST-DD-90099 | SHEET 001 | REV. 0 |